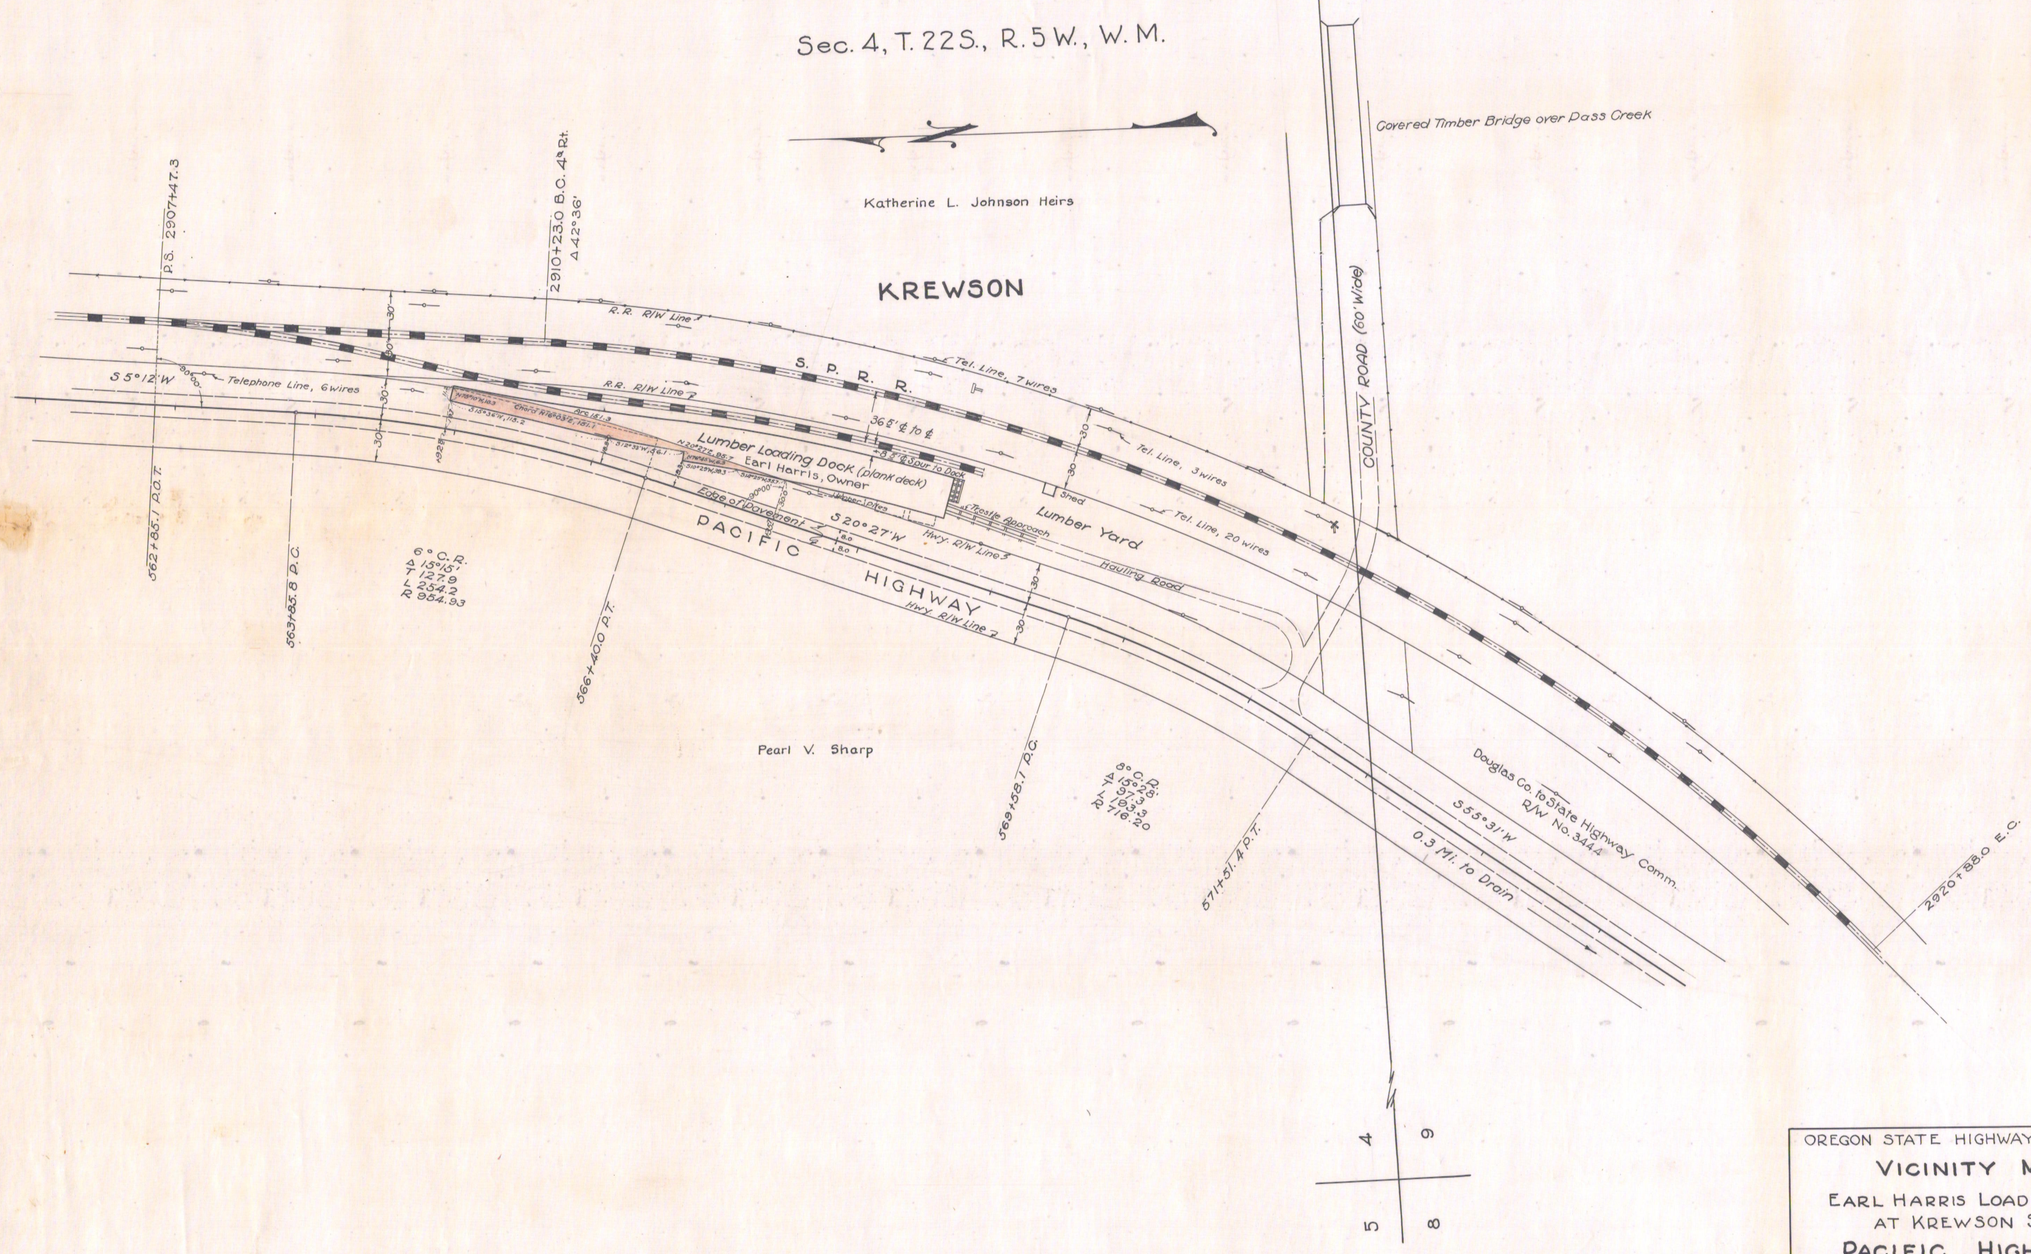

OREGON STATE HIGHWAY DEPARTMENT

VICINITY MAP

EARL HARRIS LOADING DOCK
AT KREWSON SPUR

PACIFIC HIGHWAY

Douglas County

Scale 1 in = 50 ft. August, 1937

E. E. Umphlette, Res. Eng'r

28-14-4

6