CASCADE LAKES HIGHWAY

UMPQUA NATIONAL FOREST

OREGON STATE HIGHWAY
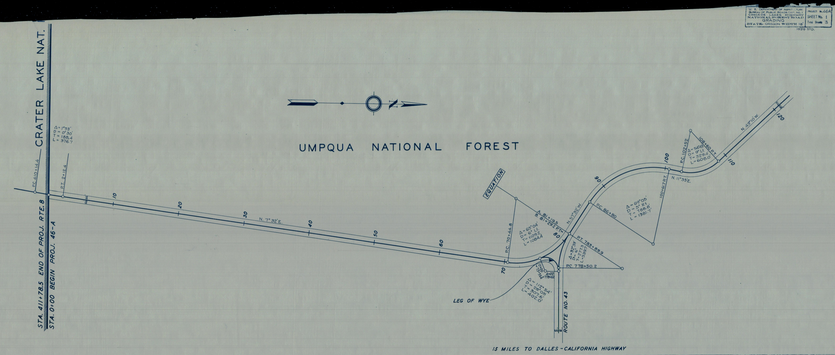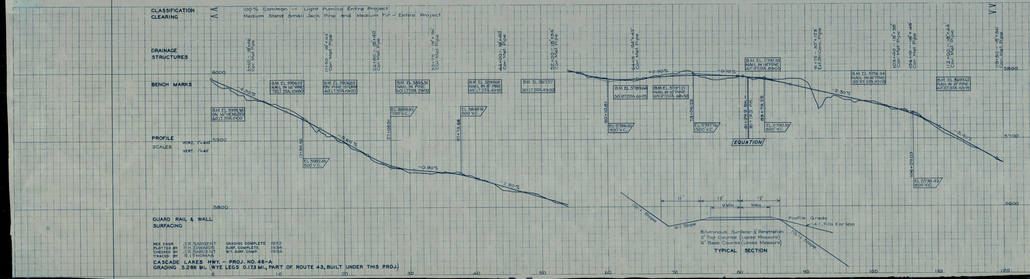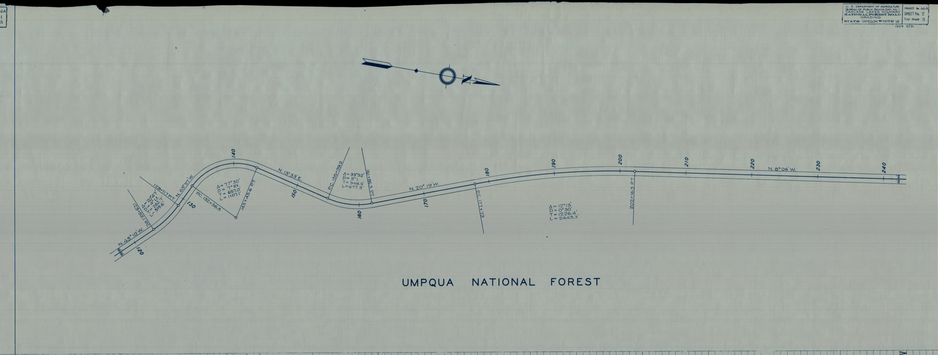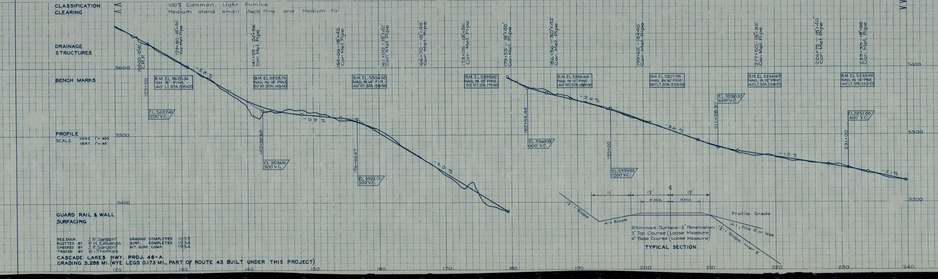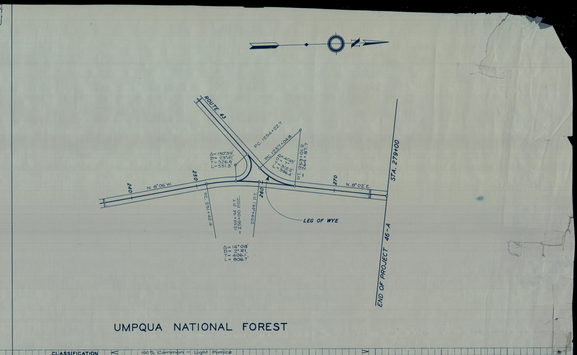
CASCADE LAKES HIGHWAY
UMPQUA NATIONAL FOREST
DESCHUTES AND UMPQUA NATIONAL FORESTS
OREGON STATE HIGHWAY