OREGON STATE HIGHWAY DEPARTMENT

Proposed Encroachment of

PACIFIC HIGHWAY

on

SOUTHERN PACIFIC CO.'S PROPERTY

NEAR SHADY POINT

DOUGLAS COUNTY

Scale: 1"=50' March, 1939

DRG. No. 5B-21-19

Sec. 36, T. 27 S. R. 6 W. W.M.

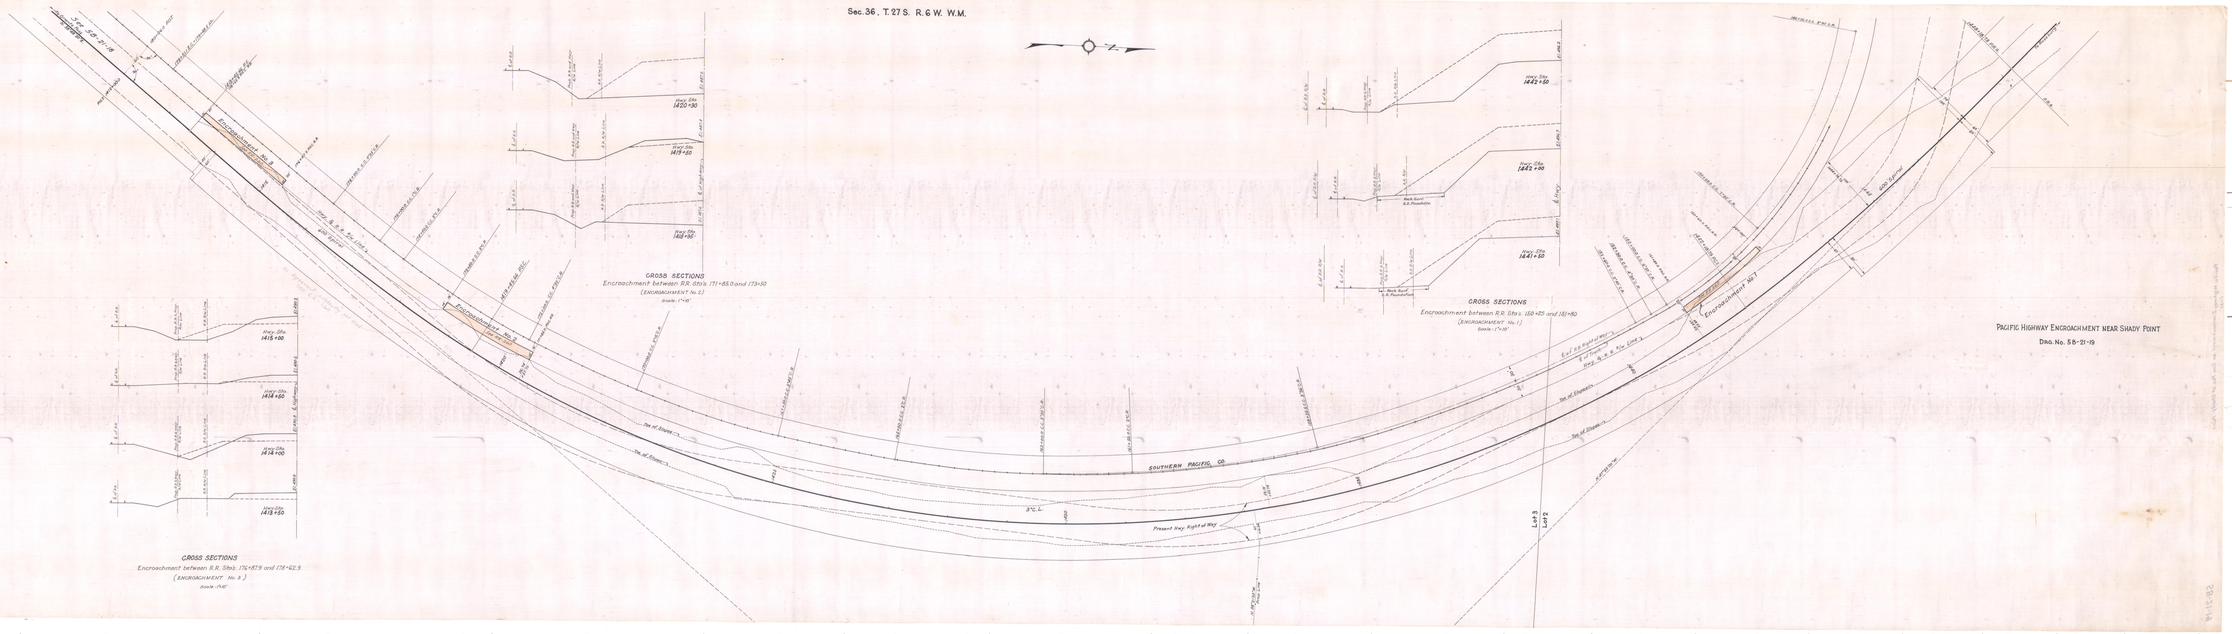

CROSS SECTIONS

Encroachment between R.R. Stns. 172+87.9 and 173+62.9

(ENCROACHMENT No. 3)

Scale: 1"=10'

CROSS SECTIONS

Encroachment between R.R. Stns. 171+85.0 and 173+30

(ENCROACHMENT No. 2)

Scale: 1"=10'

CROSS SECTIONS

Encroachment between R.R. Stns. 150+25 and 151+80

(ENCROACHMENT No. 1)

Scale: 1"=10'

PACIFIC HIGHWAY ENCROACHMENT NEAR SHADY POINT

DRG. No. 5B-21-19