OREGON STATE HIGHWAY DEPARTMENT
Right-of-Way Map

WRIGHT RANCH TO CORN CREEK

TILLER-TRAIL HIGHWAY

DOUGLAS COUNTY

Scale 1"=100' Nov. 1941

DRG. No. SB-33-23
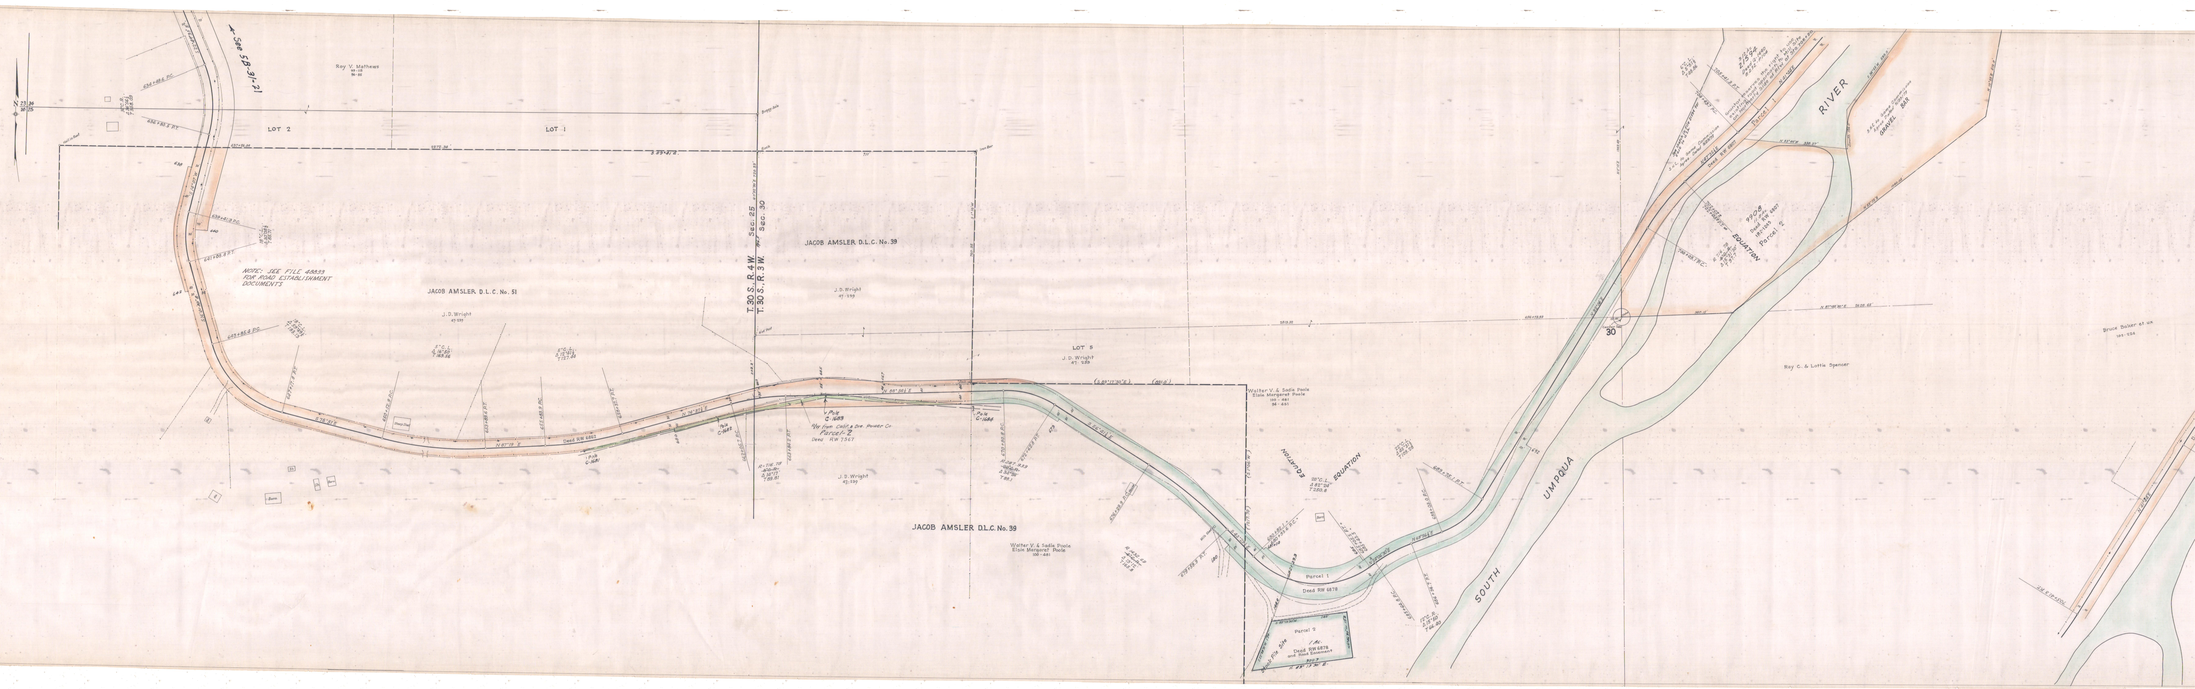
SEE RW 3148 FOR RESOLUTION & DECL. COVERING OLD COUNTY ROAD.