OREGON STATE HIGHWAY DEPARTMENT

Relocated Line

SOUTH DILLARD BRIDGE SECTION

PACIFIC HIGHWAY

DOUGLAS COUNTY

Scale 1" = 100'

September, 1938.

Dwg. No. 58-19-10

COUNTY SURVEYORS FILE DATA
DO NOT REMOVE FROM OFFICE

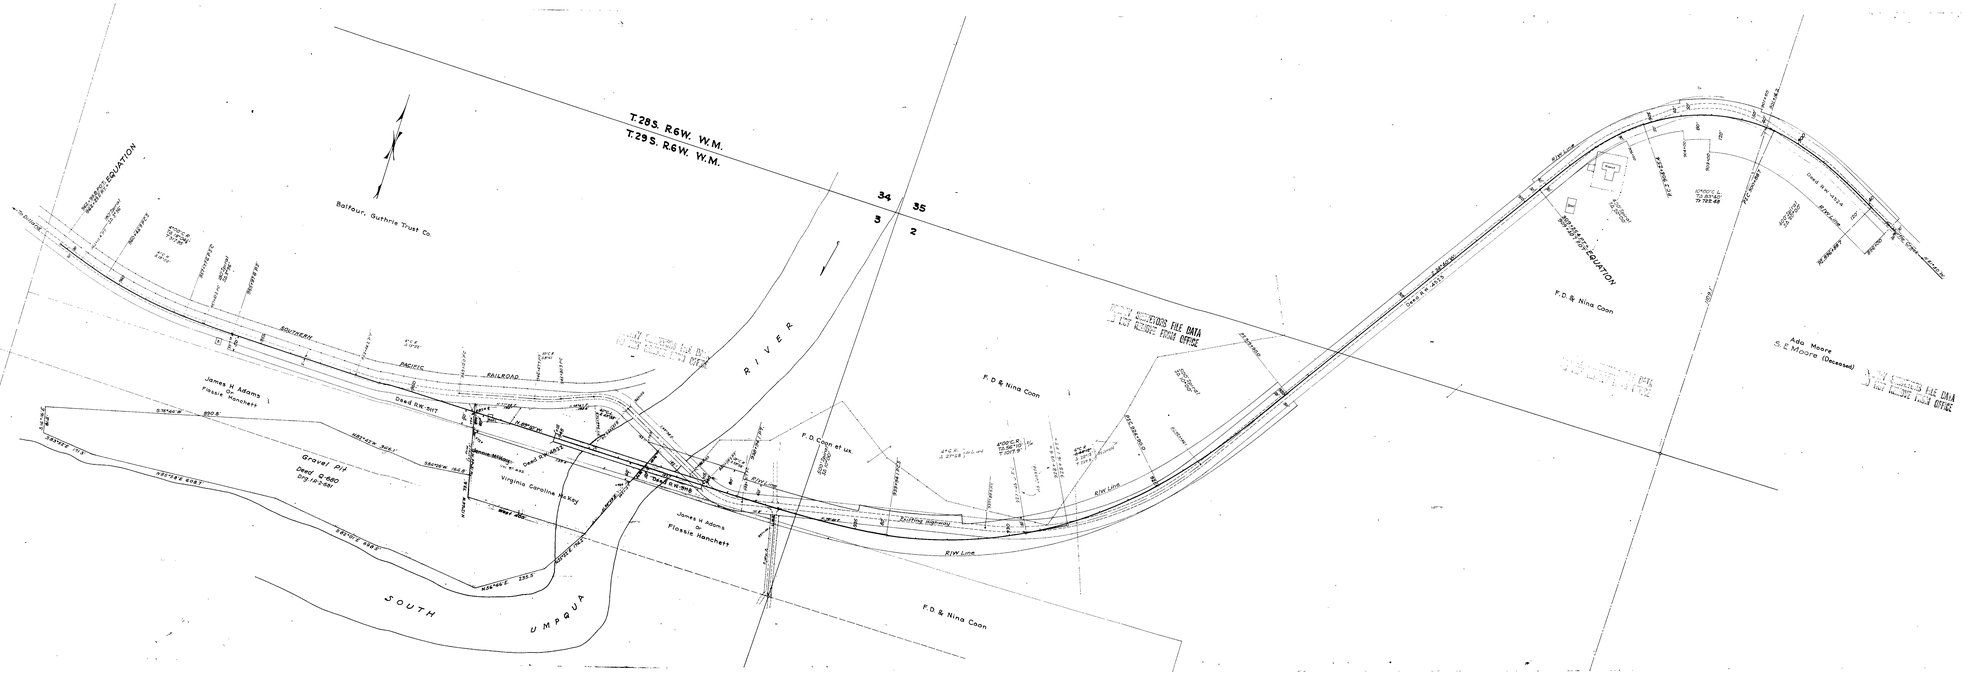

COUNTY SURVEYORS FILE DATA
DO NOT REMOVE FROM OFFICE

SOUTH DILLARD BRIDGE SECTION

PACIFIC HIGHWAY

28-18-10