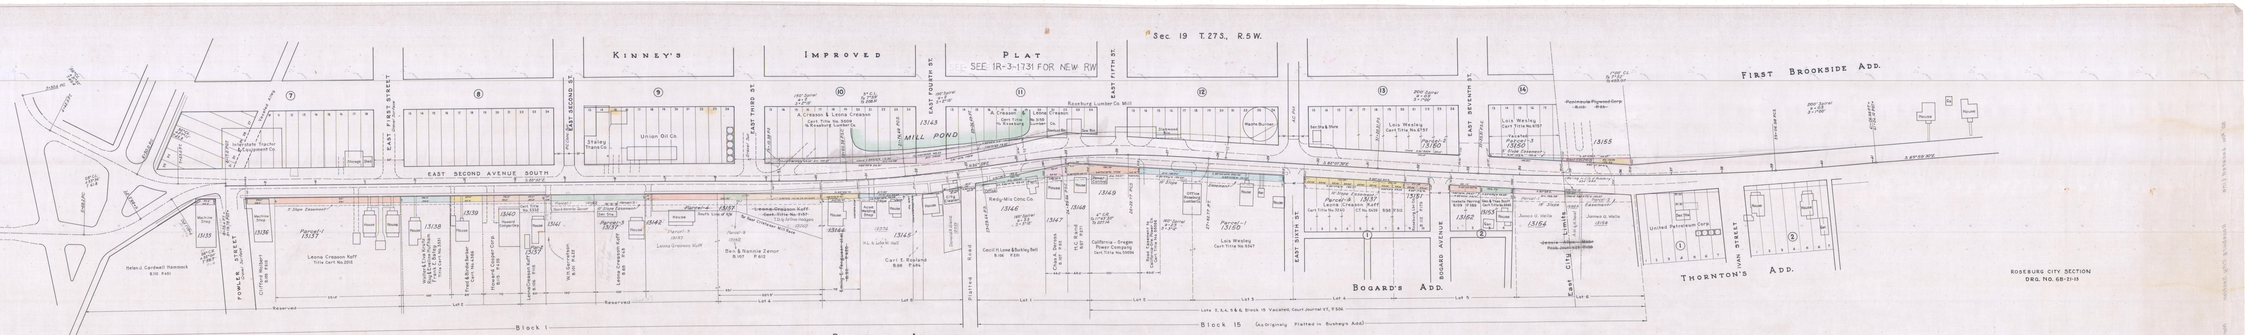
OREGON STATE HIGHWAY DEPARTMENT
Located Line
ROSEBURG CITY SECTION
NORTH UMPQUA ROAD
DOUGLAS COUNTY
State 1" = 50'
Oct 1946
Revised - Sept. 1953 NW
See GB-12-3
DRG. NO. GB-21-13
Sec. 19 T. 27 S., R. 5 W.
KINNEY'S IMPROVED PLAT
SEE IR-3-1731 FOR NEW RW
FIRST BROOKSIDE ADD.
EAST SECOND AVENUE SOUTH
EAST FIRST STREET
EAST SECOND ST.
EAST THIRD ST.
EAST FOURTH ST.
EAST FIFTH ST.
EAST SIXTH ST.
EAST SEVENTH ST.
EAST EIGHTH ST.
FOWLER STREET
BOGARD AVENUE
IVAN STREET
MILL POND
Roseburg Lumber Co. Mill
Union Oil Co.
Stakey Flavors
Intermountain Tractor & Equipment Co.
Leona Creason Raff
Helen J. Cardwell Hammack
Clifford Hodges
Richard Lee Hurley
Fred & Bruce Bauer
Richard Lloyd Corp.
Leona Creason Raff
Cecil E. Rowland
Cecil H. Love & Shirley Bell
Hardy-Mills Conc. Co.
California - Oregon Power Company
Lois Wesley
Bert & Nannie Zenor
Pacific Power & Light Co.
Pacific Telephone & Telegraph Co.
Pacific Northwest Pipeline Corp.
James G. Wells
United Petroleum Corp.
Block 1
Block 15 (as Originally Platted in Bushey's Add.)
BUSHEY'S ADDITION
BOGARD'S ADD.
THORNTON'S ADD.
ROSEBURG CITY SECTION
DRG. NO. GB-21-13