OREGON STATE HIGHWAY DEPARTMENT

Right of Way Required from U.S. Government

CANYONVILLE - JOHNS SECTION

PACIFIC HIGHWAY

DOUGLAS COUNTY

Scale: 1"=400'

August 1949

DRG. NO. 6B-35-8

CERTIFICATE

I hereby certify that the SW¼ of the SW¼ of Sec. 35 in T.30S., R.5W.W.M. and the SW¼ of the SW¼ of Sec.13; the NW¼ and the N½ of the SW¼ of Sec.13; the E½ of the SE¼ of Sec 23; the NE¼ of the NE¼ and the SE¼ of the SW¼ of Sec 35, all in T.31S., R.5W.W.M. are, as of this date, unreserved and unappropriated Federal lands.

Signed at Portland, Oregon, this _____ day of _____ 1949.
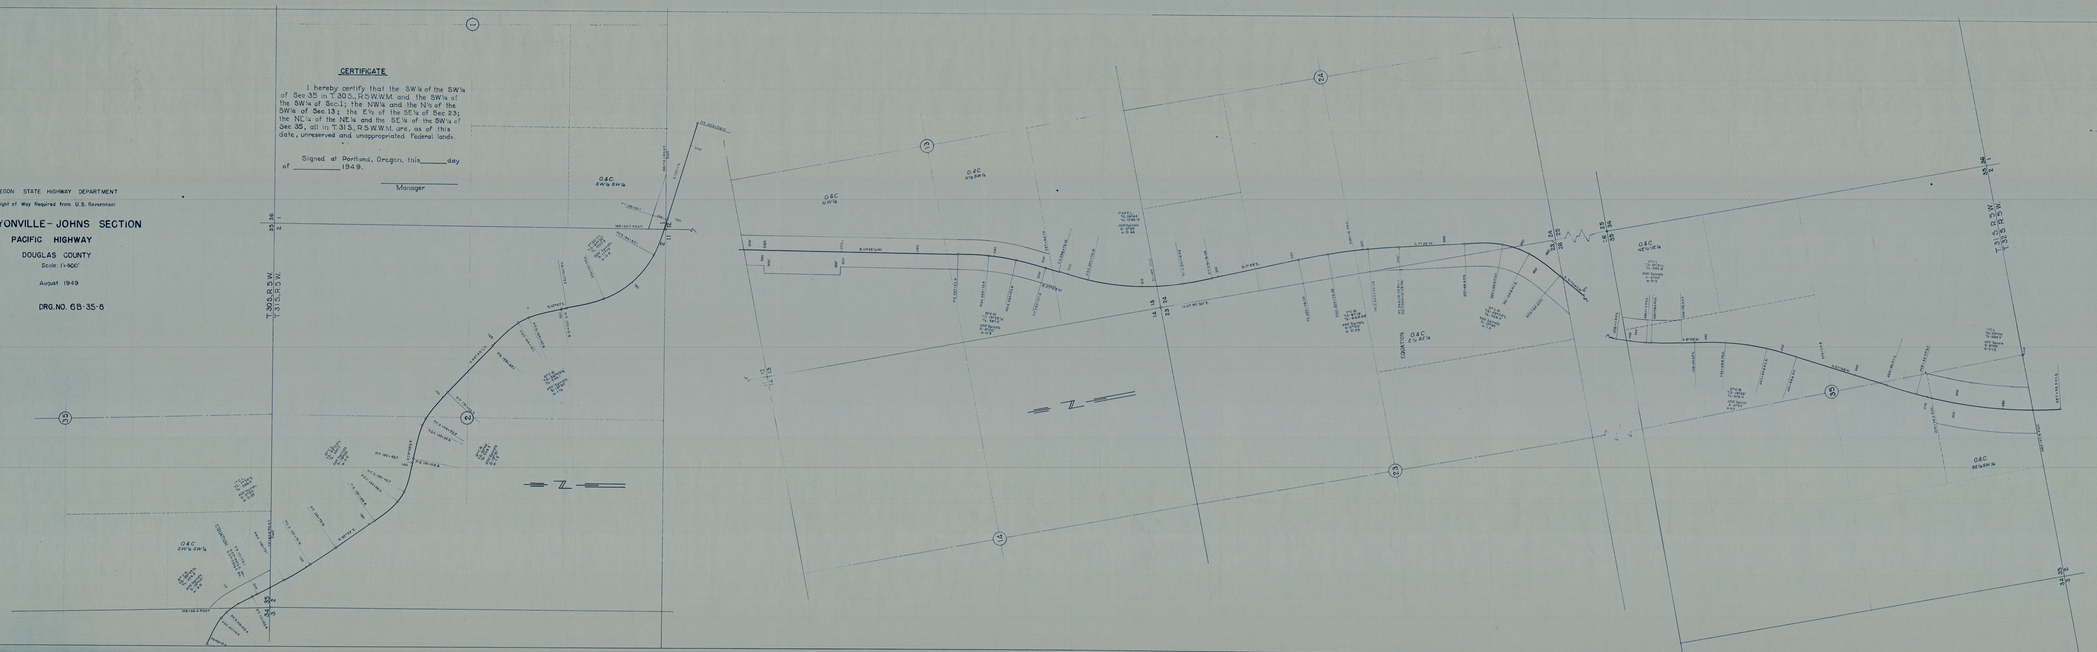
_____
Manager