OREGON STATE HIGHWAY DEPARTMENT

Located Line

W. UNIT, CANYONVILLE - DAYS CREEK SECTION

TILLER - TRAIL HIGHWAY

DOUGLAS COUNTY

Scale: 1 inch = 50 feet

Traced by F.L.T. October 1949

DRG. NO. 6B-36-12

See 7B-13-18 for New Line

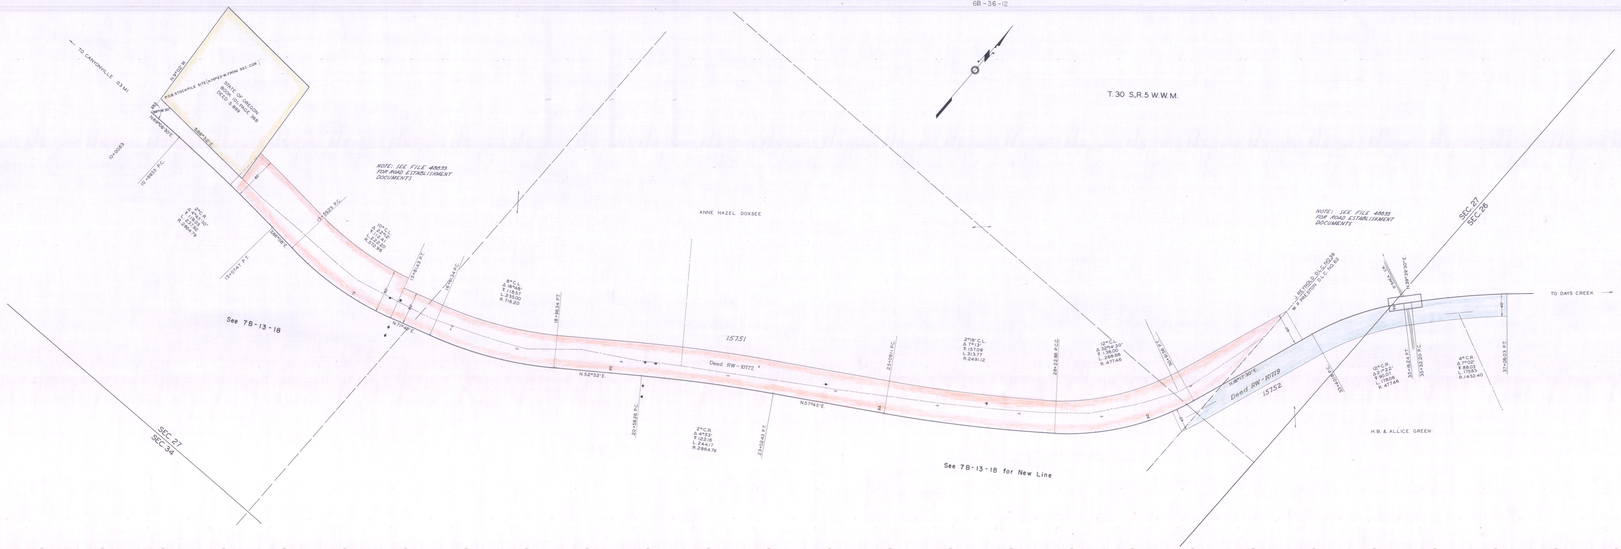

W. UNIT, CANYONVILLE - DAYS CREEK SECTION

DRG. NO. 6B-36-12