OREGON STATE HIGHWAY DEPARTMENT

Relocated Line

WINCHESTER BAY - CLEAR LAKE SECTION

OREGON COAST HIGHWAY

DOUGLAS COUNTY

Scale: 1 inch = 100 feet

Traced by H.K.E. August, 1950

DRG. NO. 78-3-1

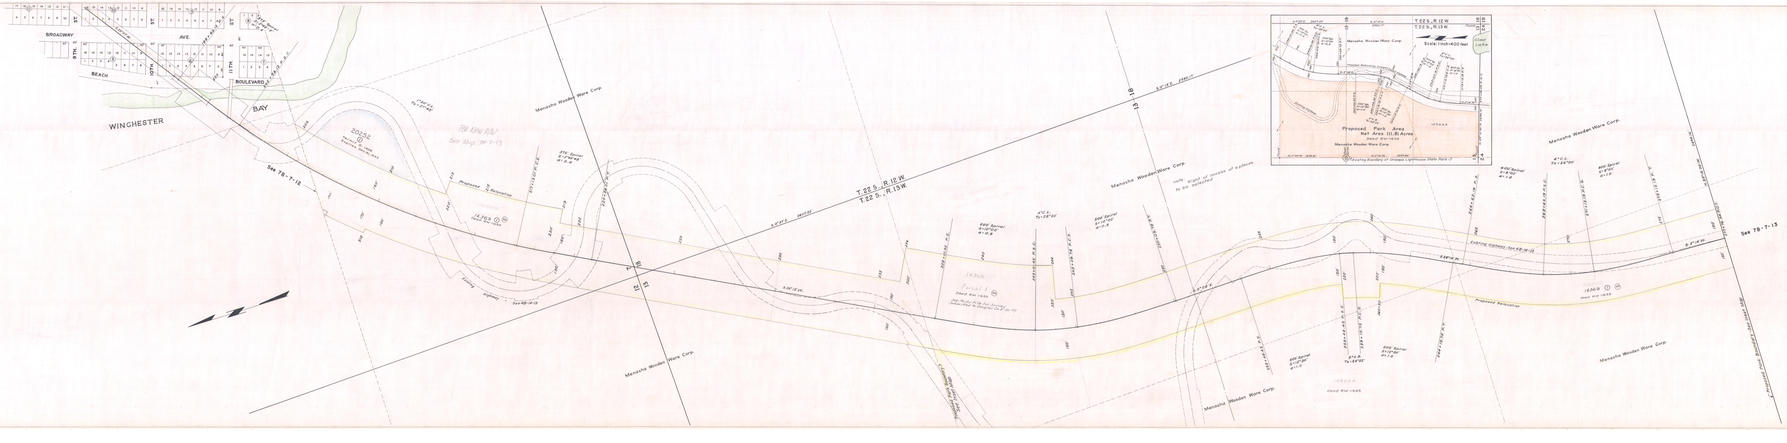

WINCHESTER BAY - CLEAR LAKE SECTION

DRG. NO. 78-3-1