OREGON STATE HIGHWAY DEPARTMENT

Located Line

ANLAUF SECTION
ENCROACHMENTS ON S.P.R.R. CO. PROPERTY

PACIFIC HIGHWAY

DOUGLAS COUNTY

Scale: 1 inch = 100 feet

Traced by H. K. E. November, 1951
Rev. June 24, 1968 to conform to agreement R.R. 393

DRG. NO. 7B-10-9
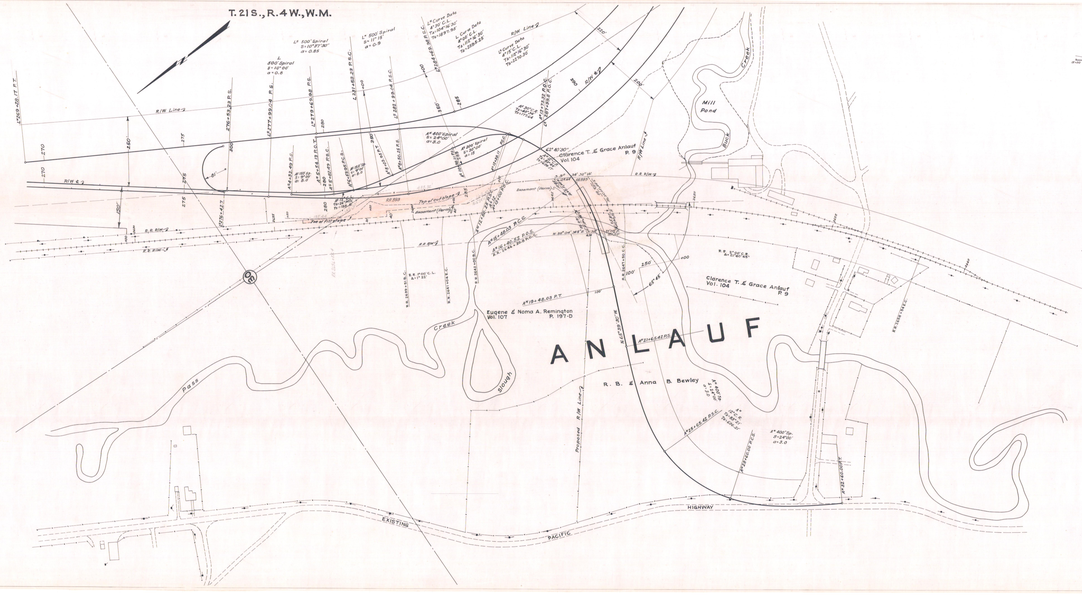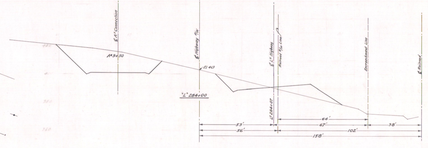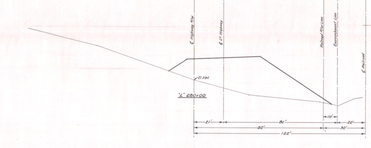
R/W DRG. NO. 7B-8-2