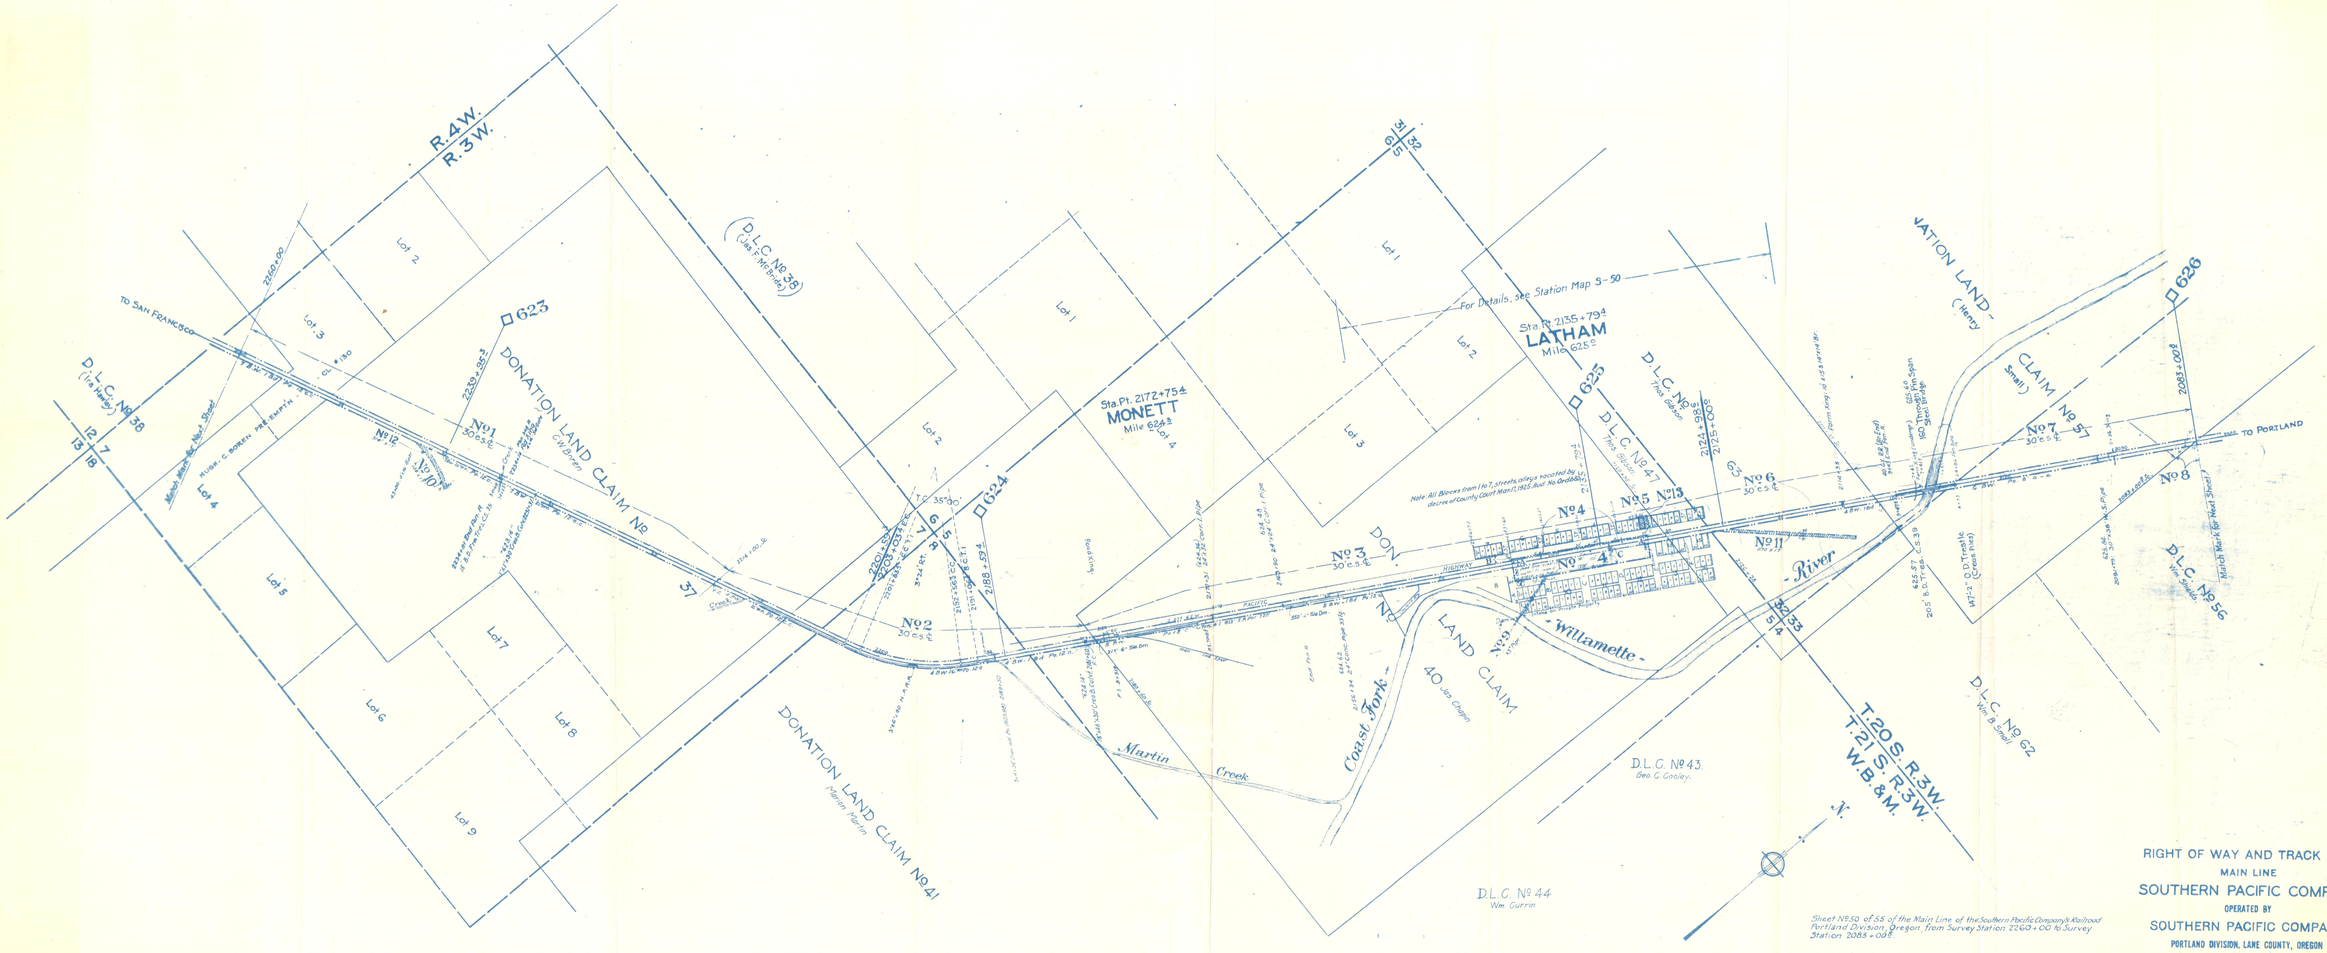

Sheet No. 50 of 55 of the Main Line of the Southern Pacific Company's Railroad Portland Division, Oregon, from Survey Station 2260+00 to Survey Station 2083+00.

RIGHT OF WAY AND TRACK MAP
MAIN LINE
SOUTHERN PACIFIC COMPANY
OPERATED BY
SOUTHERN PACIFIC COMPANY
PORTLAND DIVISION, LANE COUNTY, OREGON
FROM STATION 2260+00 TO STATION 2083+00
Scale: 1 Inch = 400 feet

VALUATION DEPARTMENT
SAN FRANCISCO, CALIFORNIA
REV. 3-11-42 A.H.G.

60728
50

V.16
50