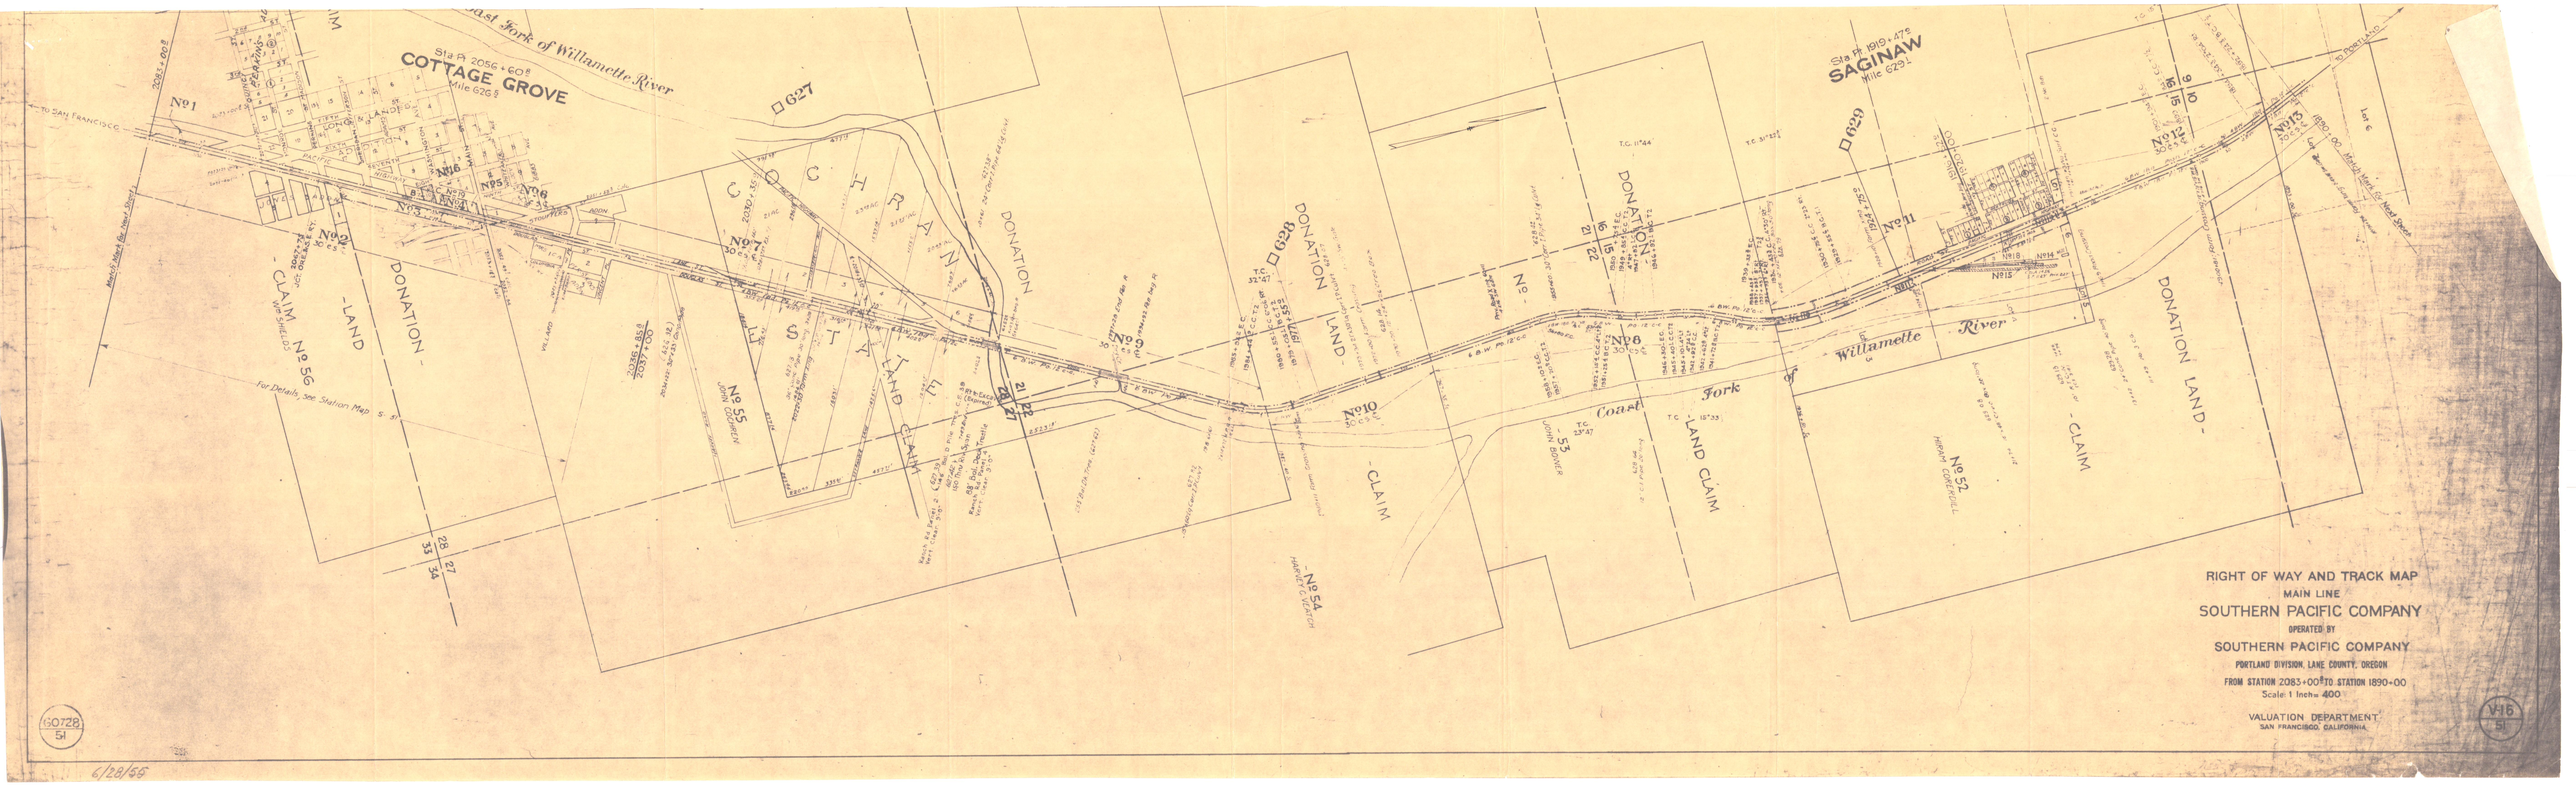
COTTAGE GROVE
Mile 626.9
Sta P. 2056+60.8
SAGINAW
Mile 629.1
Sta P. 1915+47.6
Coast Fork of Willamette River
Willamette River
COCHRAN
DONATION LAND
DONATION LAND CLAIM
CLAIM
No. 1
No. 2
No. 5
No. 6
No. 7
No. 9
No. 10
No. 11
No. 12
No. 13
No. 52
No. 53
No. 54
No. 55
No. 56
T.C. 11°44'
T.C. 32°47'
T.C. 23°47'
T.C. 15°33'
To San Francisco
To Portland
For Details See Station Map
RIGHT OF WAY AND TRACK MAP
MAIN LINE
SOUTHERN PACIFIC COMPANY
OPERATED BY
SOUTHERN PACIFIC COMPANY
PORTLAND DIVISION, LANE COUNTY, OREGON
FROM STATION 2083+00.8 TO STATION 1890+00
Scale: 1 Inch = 400
VALUATION DEPARTMENT
SAN FRANCISCO, CALIFORNIA
60728
51
V-15
51
6/28/56