OREGON STATE HIGHWAY DEPARTMENT

Location Line

BEAR CR. RD.- CASCADE LAKES JCT. SECTION

NORTH UMPQUA COUNTY ROAD

DOUGLAS COUNTY

Scale: 1 Inch = 100 Feet

Traced by R.L.P. Sept. 1959

DRG. NO. 88-15-21

- LEGEND -

- FARM CROSSING
- ACCESS
- PRIVATE ACCESS
- PRIVATE ACCESS LIMITED
- PUBLIC ACCESS
- COMMERCIAL ACCESS LIMITED
- RESTRICTED ACCESS

T 26 S., R. 5 E. W.M.
DRG. NO. 88-15-21

SEE 108-1-15 FOR NEW RW

SEE 108-1-15 FOR NEW RW

SEE 108-1-15 FOR NEW RW

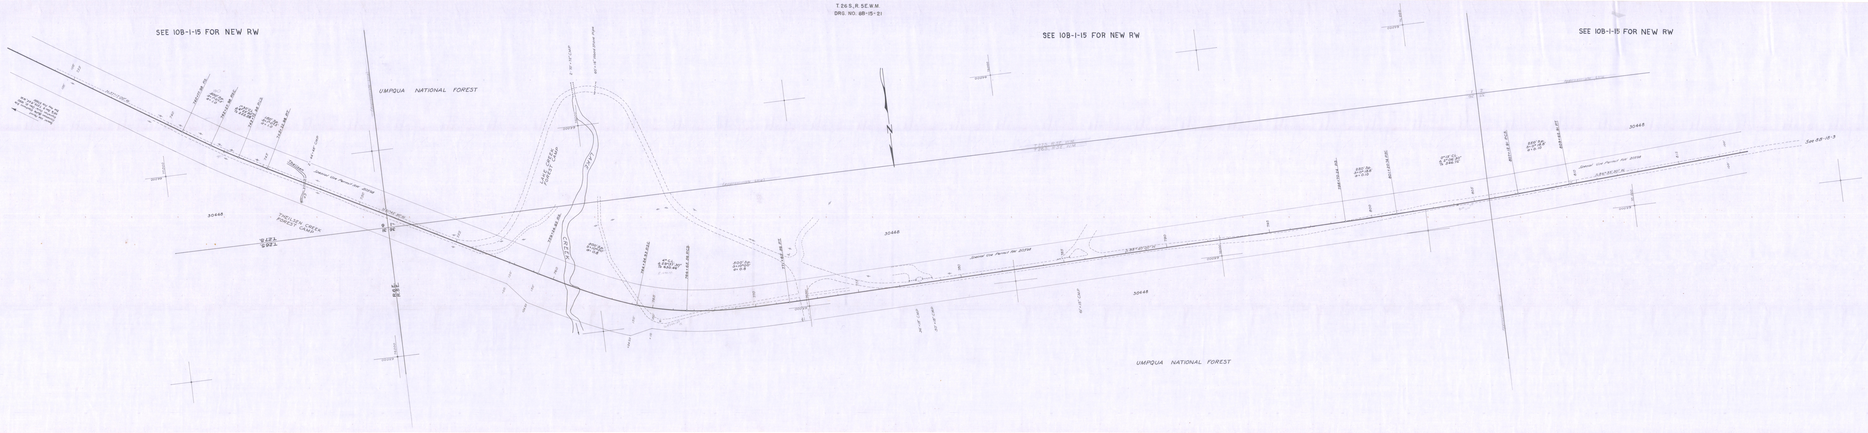
UMPQUA NATIONAL FOREST
UMPQUA NATIONAL FOREST
30448
30448
30448
TRINITY CREEK
FOREST LANDS
CASCADE LAKES
BEAR CR.
BEAR CR. RD.
BEAR CR. RD. STA. 0+00
BEAR CR. RD. STA. 0+00
BEAR CR. RD. STA. 0+00