OREGON STATE HIGHWAY DEPARTMENT

Located Line

BELLOWS ST. - MADRONE ST. (ROSEBURG) SECTION

ROSEBURG-MELROSE-UMPQUA COUNTY ROAD

DOUGLAS COUNTY

Scale: 1 inch = 50 feet

Traced by J. W.C. March, 1961

REV. AUG. 1961

GRID BEARINGS-SOUTH ZONE APR. 2000 A.M.

DRG. NO. 88-22-1

LEGEND

PAVE CROSSING

ACCESS

PRIVATE ACCESS

PRIVATE ACCESS LIMITED

COMMERCIAL ACCESS

COMMERCIAL ACCESS LIMITED

RESTRICTED ACCESS

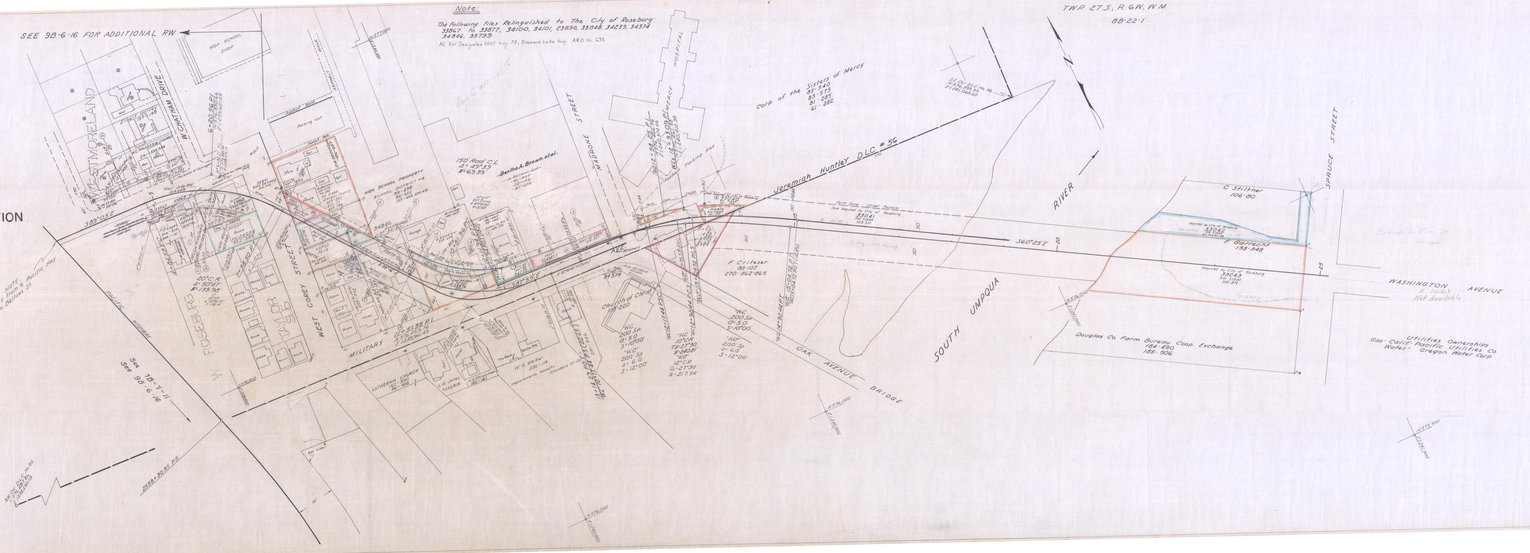

SECTION 21-ROSEBURG-MELROSE-UMPQUA CO. SEC. 88-22-1 ROSEBURG-MELROSE-UMPQUA CO. RD. FOLDED FILE (L-20) BP 35-1