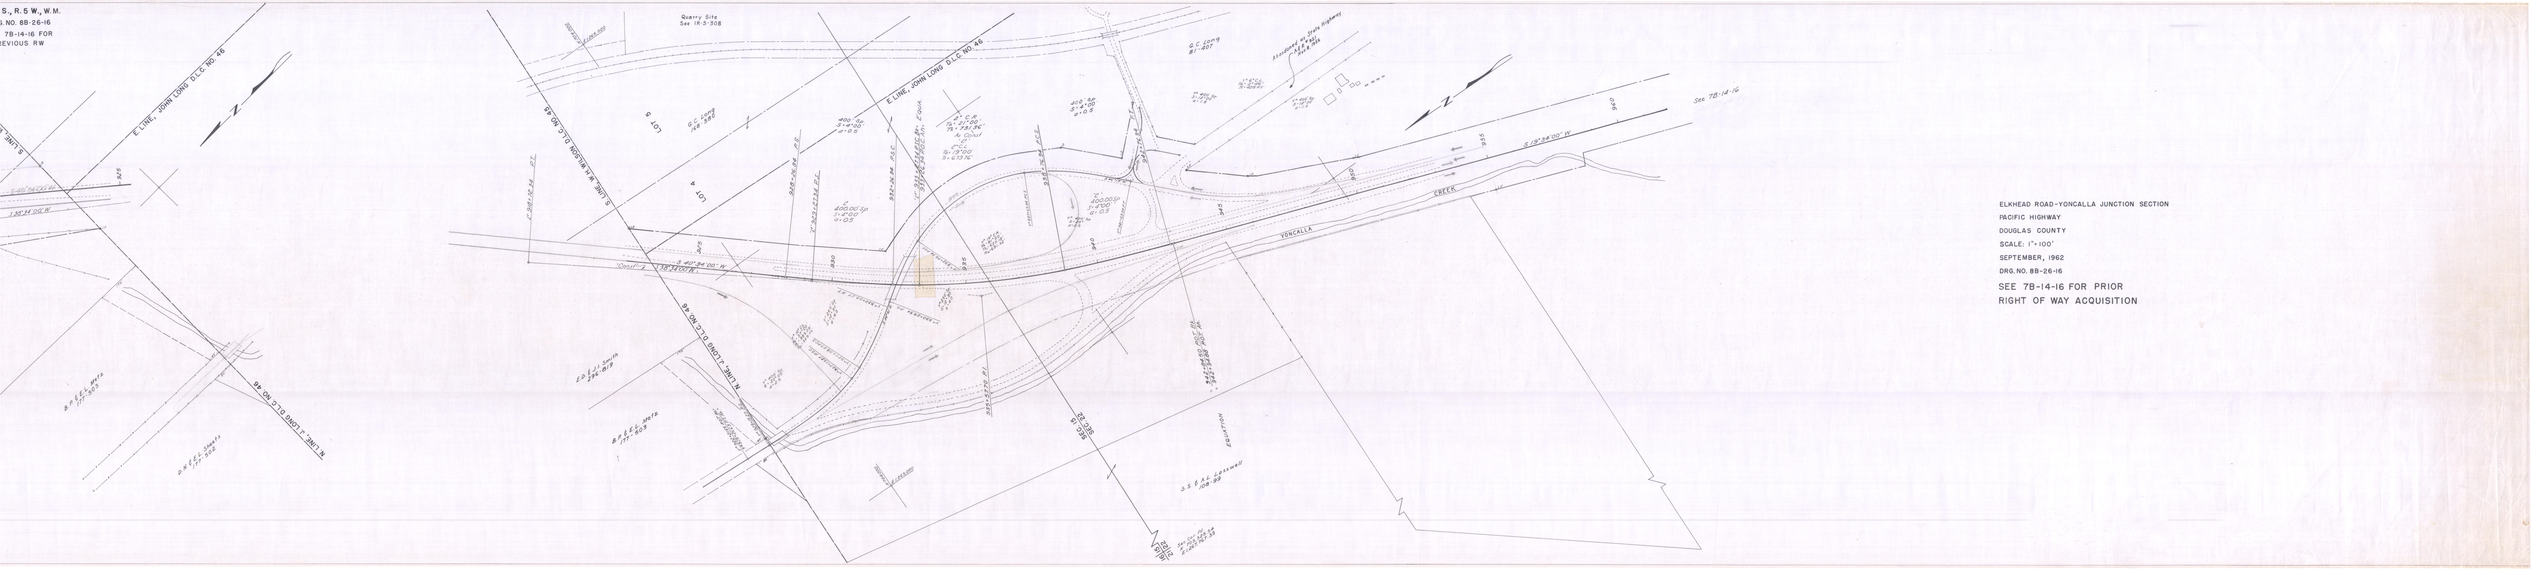

ELKHEAD ROAD-YONCALLA JUNCTION SECTION
PACIFIC HIGHWAY
DOUGLAS COUNTY
SCALE: 1"=100'
SEPTEMBER, 1962
DRG. NO. 8B-26-16

SEE 7B-14-16 FOR PRIOR
RIGHT OF WAY ACQUISITION