FILED

DEC 28 1966

COUNTY SURVEYOR
DOUGLAS COUNTY, ORE.

OREGON STATE HIGHWAY DEPARTMENT

Located Line

BELLOWS ST. - MADRONE ST. (ROSEBURG) SECTION

ROSEBURG-MELROSE-UMPQUA COUNTY ROAD

DOUGLAS COUNTY

Scale 1 inch = 50 feet

Traced by J.W.C. Mahn, 1961

REV. AUG. 1961

GRID BEARINGS-SOUTH ZONE

DRG. NO. 88-22-1

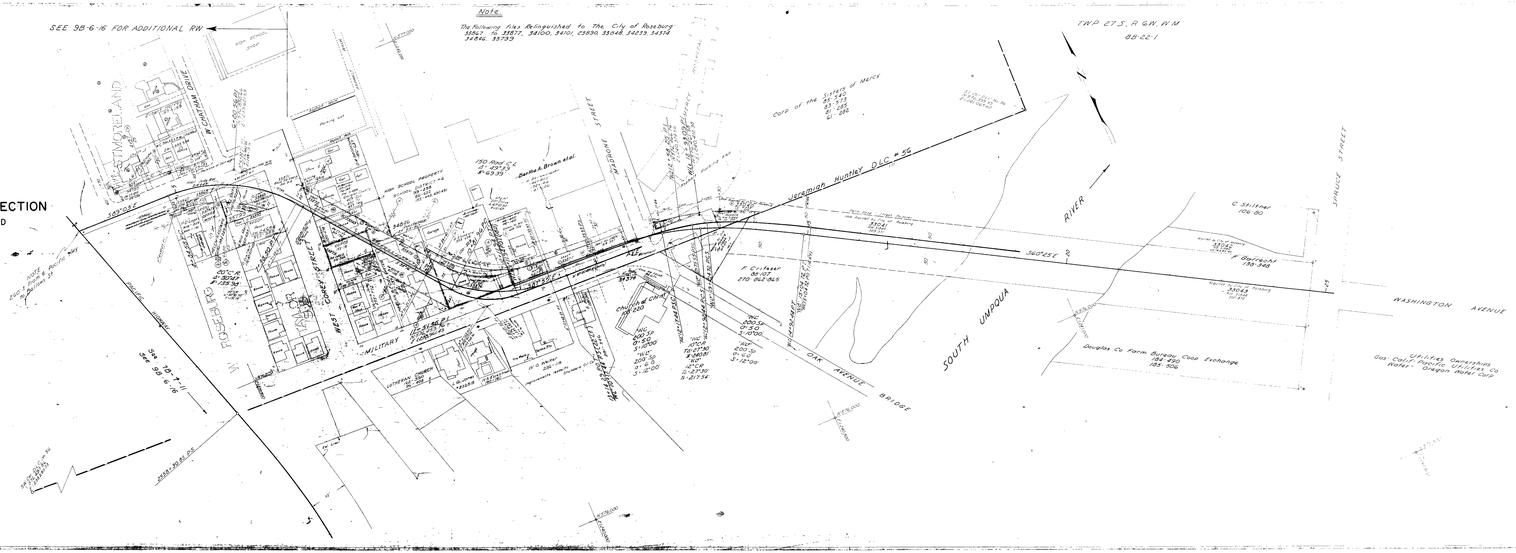

FILED

DEC 28 1966

COUNTY SURVEYOR
DOUGLAS COUNTY, ORE.

BELLOWS ST.-MADRONE ST. (ROSEBURG) SEC. ROSEBURG-MELROSE-UMPQUA CO. RD. FORCED FINE (L-20) 88-55-1