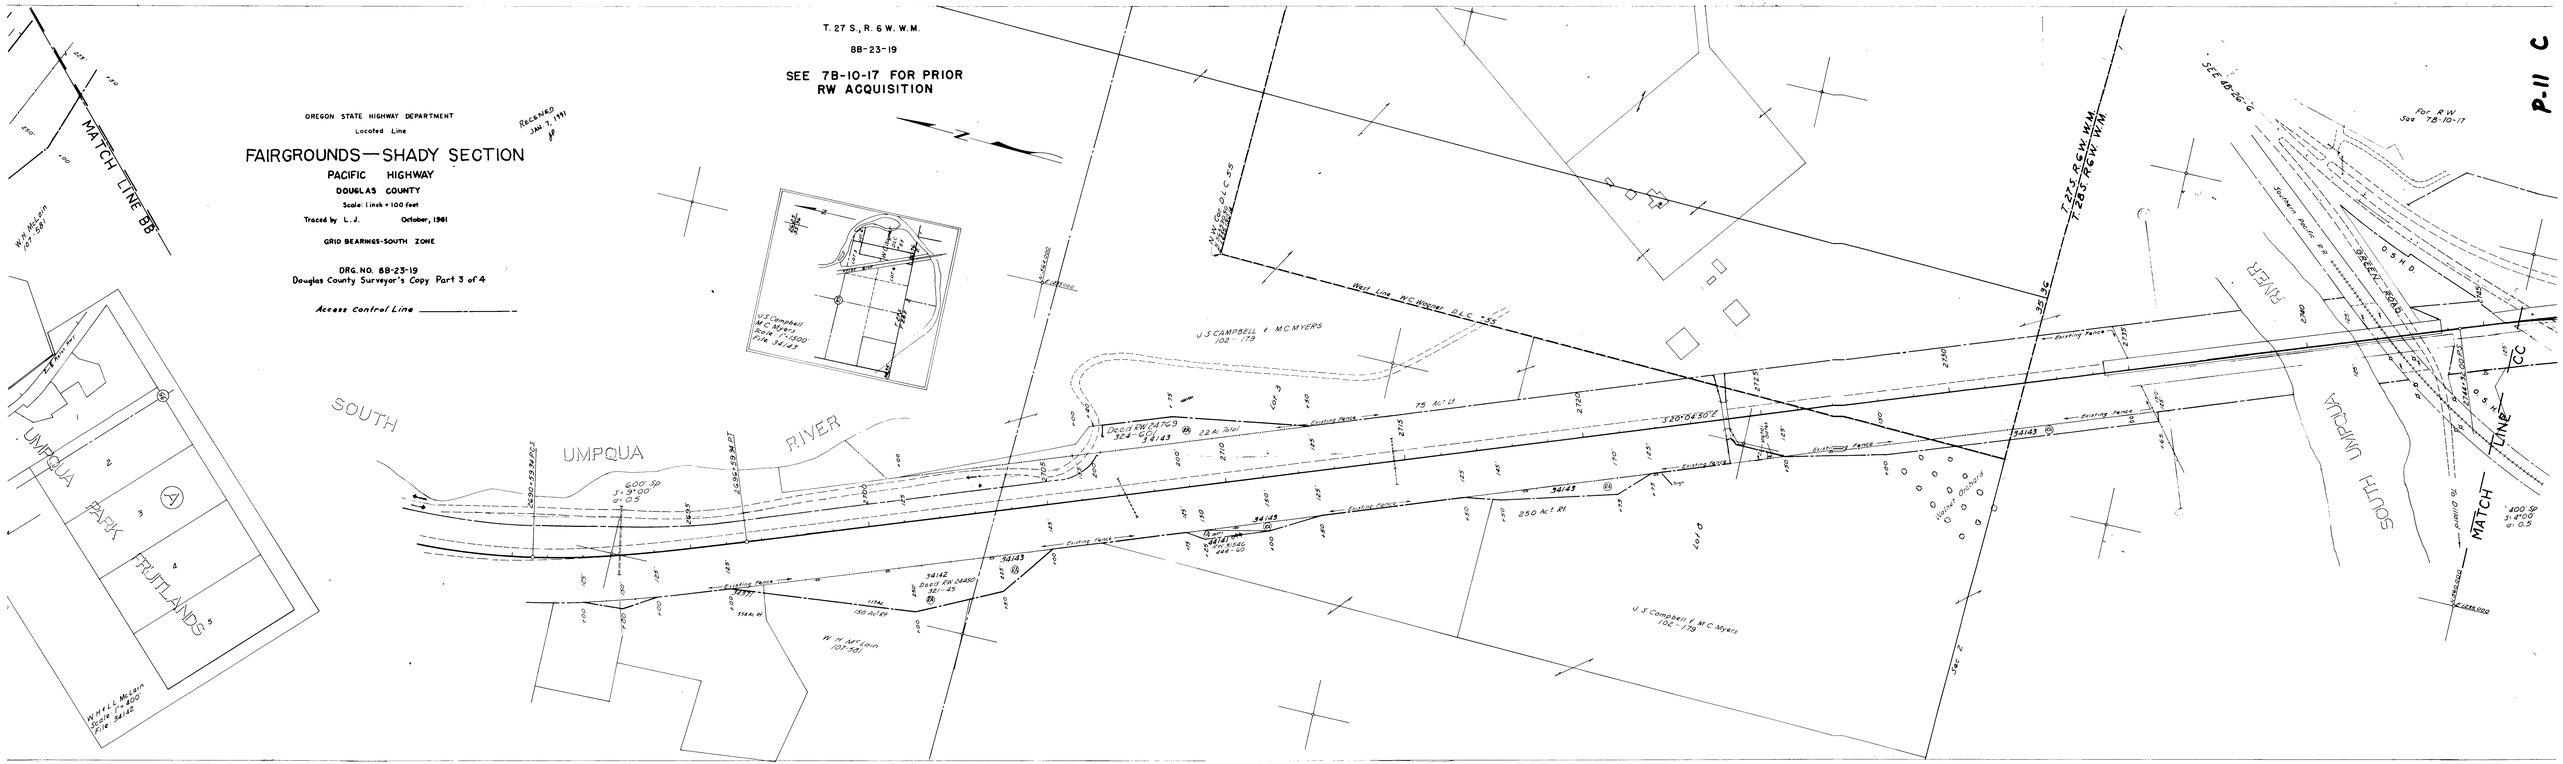
T. 27 S., R. 6 W. W.M.
8B-23-19
SEE 7B-10-17 FOR PRIOR RW ACQUISITION
OREGON STATE HIGHWAY DEPARTMENT
Located Line
RECEIVED JAN 2, 1961
FAIRGROUNDS—SHADY SECTION
PACIFIC HIGHWAY
DOUGLAS COUNTY
Scale: 1 inch = 100 feet
Traced by L. J. October, 1961
GRID BEARINGS-SOUTH ZONE
DRG. NO. 8B-23-19
Douglas County Surveyor's Copy Part 3 of 4
Access Control Line
MATCH LINE 8B
W.R. McLain 101-321
U.S. Campbell M.C. Myers Scale 1"=100' File 34143
SOUTH UMPQUA RIVER
UMPQUA PARK FRUITLANDS
W.H. & L.L. McLain Scale 1"=100' File 34142
600' Sp 3°00' 0.05
Deed RW 24769 324-671
34143
22 Ac Total
Existing Fence
75 Ac Tl
S 20°04'50" E
U.S. CAMPBELL & M.C. MYERS 102-179
West Line W.C. Wagner D.L.C. 35
W.M. Gray D.L.C. 35
Walnut Orchard
250 Ac Tl Rl
34142
Deed RW 24850 321-45
150 Ac Tl
W.H. McLain 101-321
U.S. Campbell & M.C. Myers 102-179
T. 27 S. R. 6 W. W.M.
T. 28 S. R. 6 W. W.M.
SEE 4B-26-6
For R.W. See 7B-10-17
Southern Pacific R.R.
BREEZY ROAD
O.S.H.D.
SOUTH UMPQUA RIVER
MATCH LINE
100' Sp 3°00' 0.05
P-11 C

P-11 C