T. 28 S., R. 6 W. W.M.

8B-23-19

SEE 7B-10-17 FOR PRIOR
RW ACQUISITION

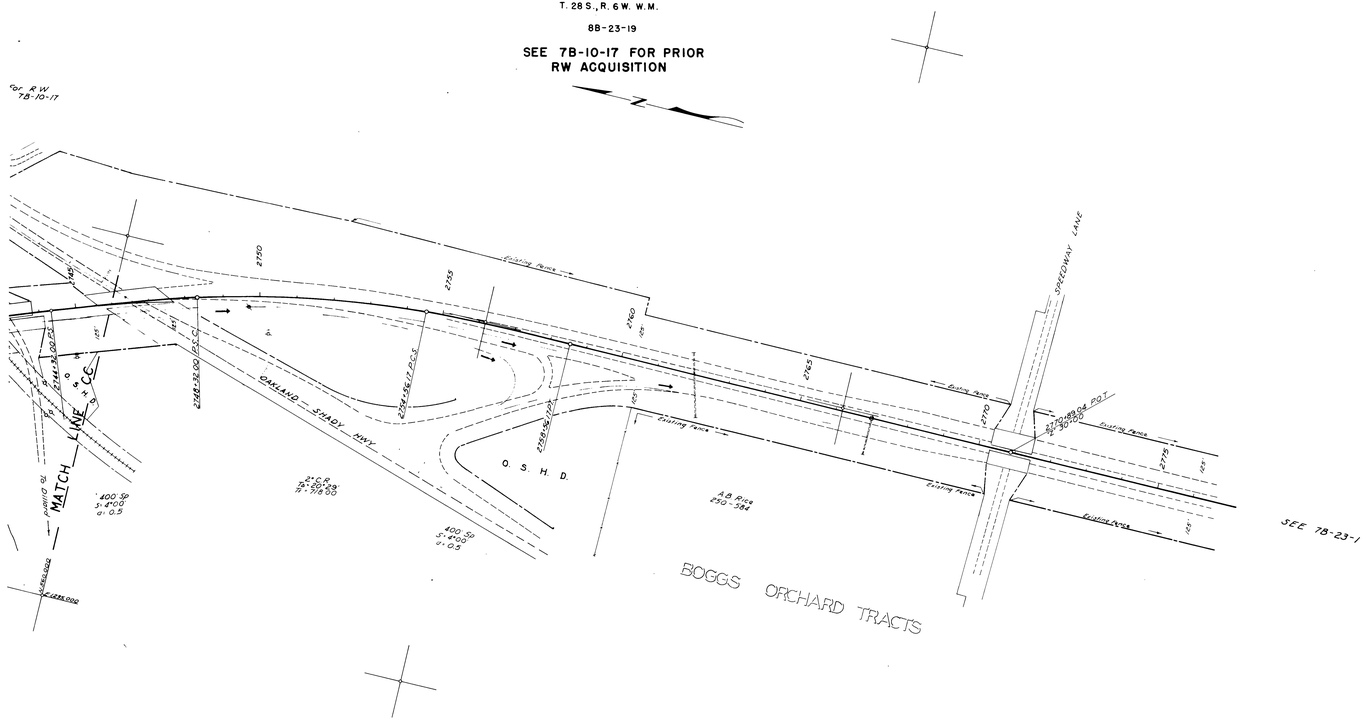

FAIRGROUNDS — SHADY SEC.
PAC. HWY. DOUGLAS CO.
1" = 100' Oct., 1961
DRG. NO. 8B-23-19
Douglas County Surveyor's Copy Part 4 of 4
Access Control Line

RECEIVED
JAN 7, 1991

SEE 7B-10-17 FOR PRIOR
RW ACQUISITION

FAIRGROUNDS-SHADY SEC. PACIFIC HWY. Scale: 1" = 100' Located File 8B-23-19

P-11

P-11 D