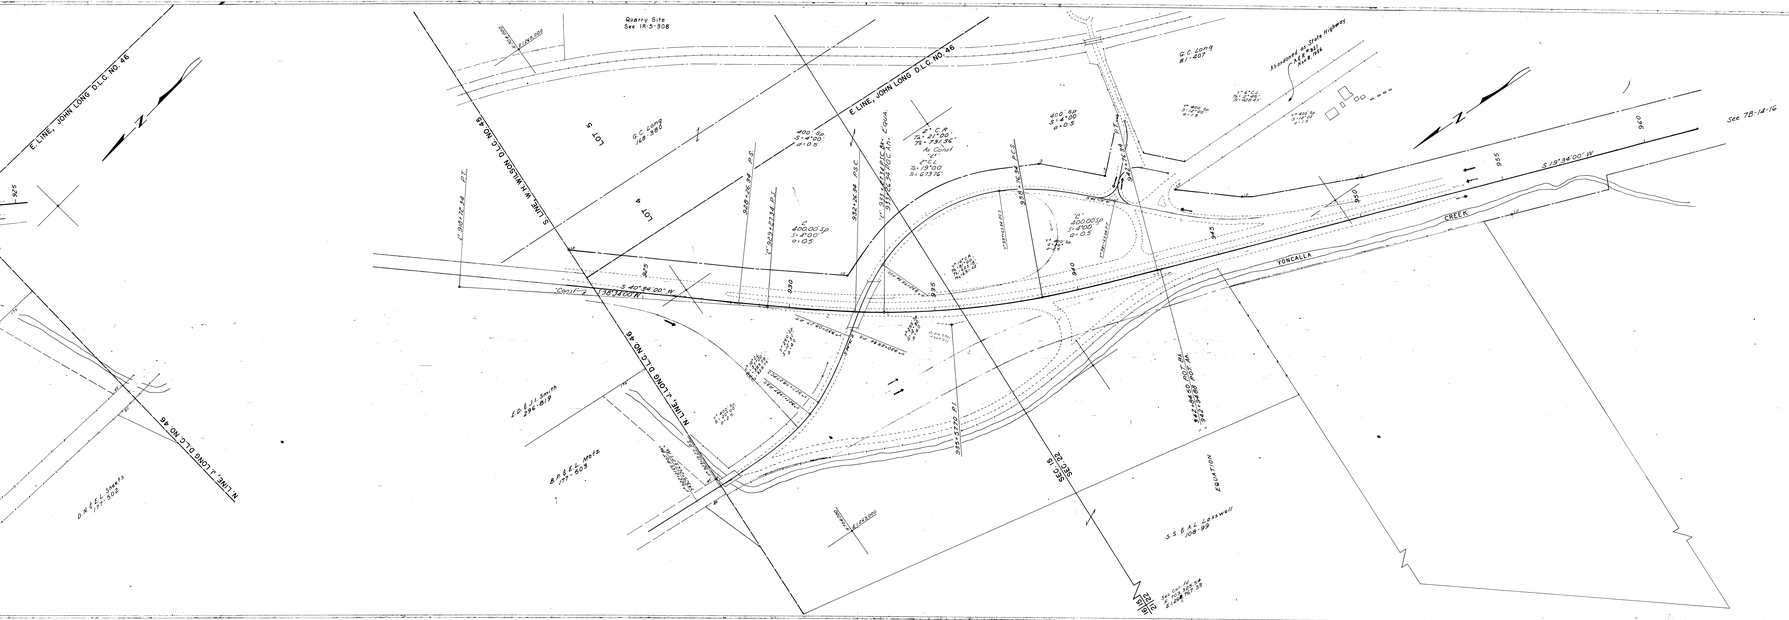

ELKHEAD ROAD-YONCALLA JUNCTION SECTION

PACIFIC HIGHWAY

DOUGLAS COUNTY

SCALE: 1"=100'

SEPTEMBER, 1962

DRG. NO. 8B-26-16

SEE 7B-14-16 FOR PRIOR
RIGHT OF WAY ACQUISITION