FILED
MAY 5 1989
COUNTY SURVEYOR
DOUGLAS COUNTY, ORE.

T. 28 S., R. 6 W. W.M.
DRG. NO. 88-29-3
SEE 7B-24-12
FOR PRIOR RW
Page 2 of 5

PROFESSIONAL LAND SURVEYOR

OREGON
JANUARY 9, 1973

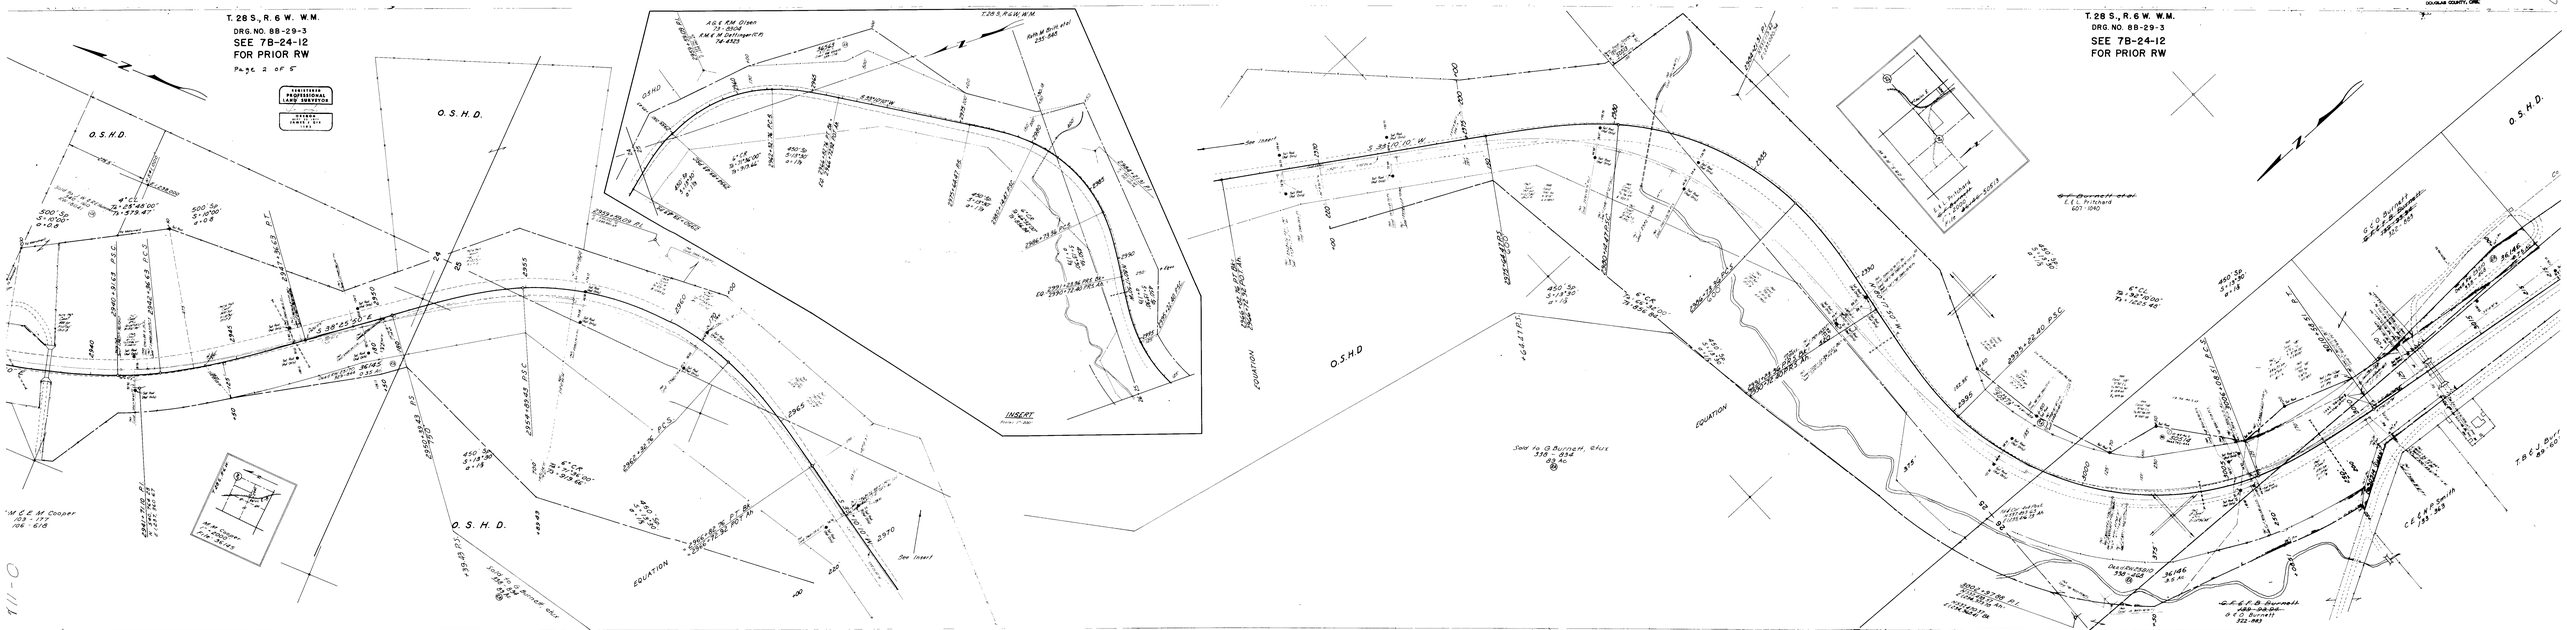

O-111