FILED
Cy
Bk. 14 Pg. 11
MAY 5 1988
COUNTY SURVEYOR
DOUGLAS COUNTY, ORE.

REGISTERED PROFESSIONAL LAND SURVEYOR
REVISION 1
JANUARY 20, 1988
1988

Page 4 of 5
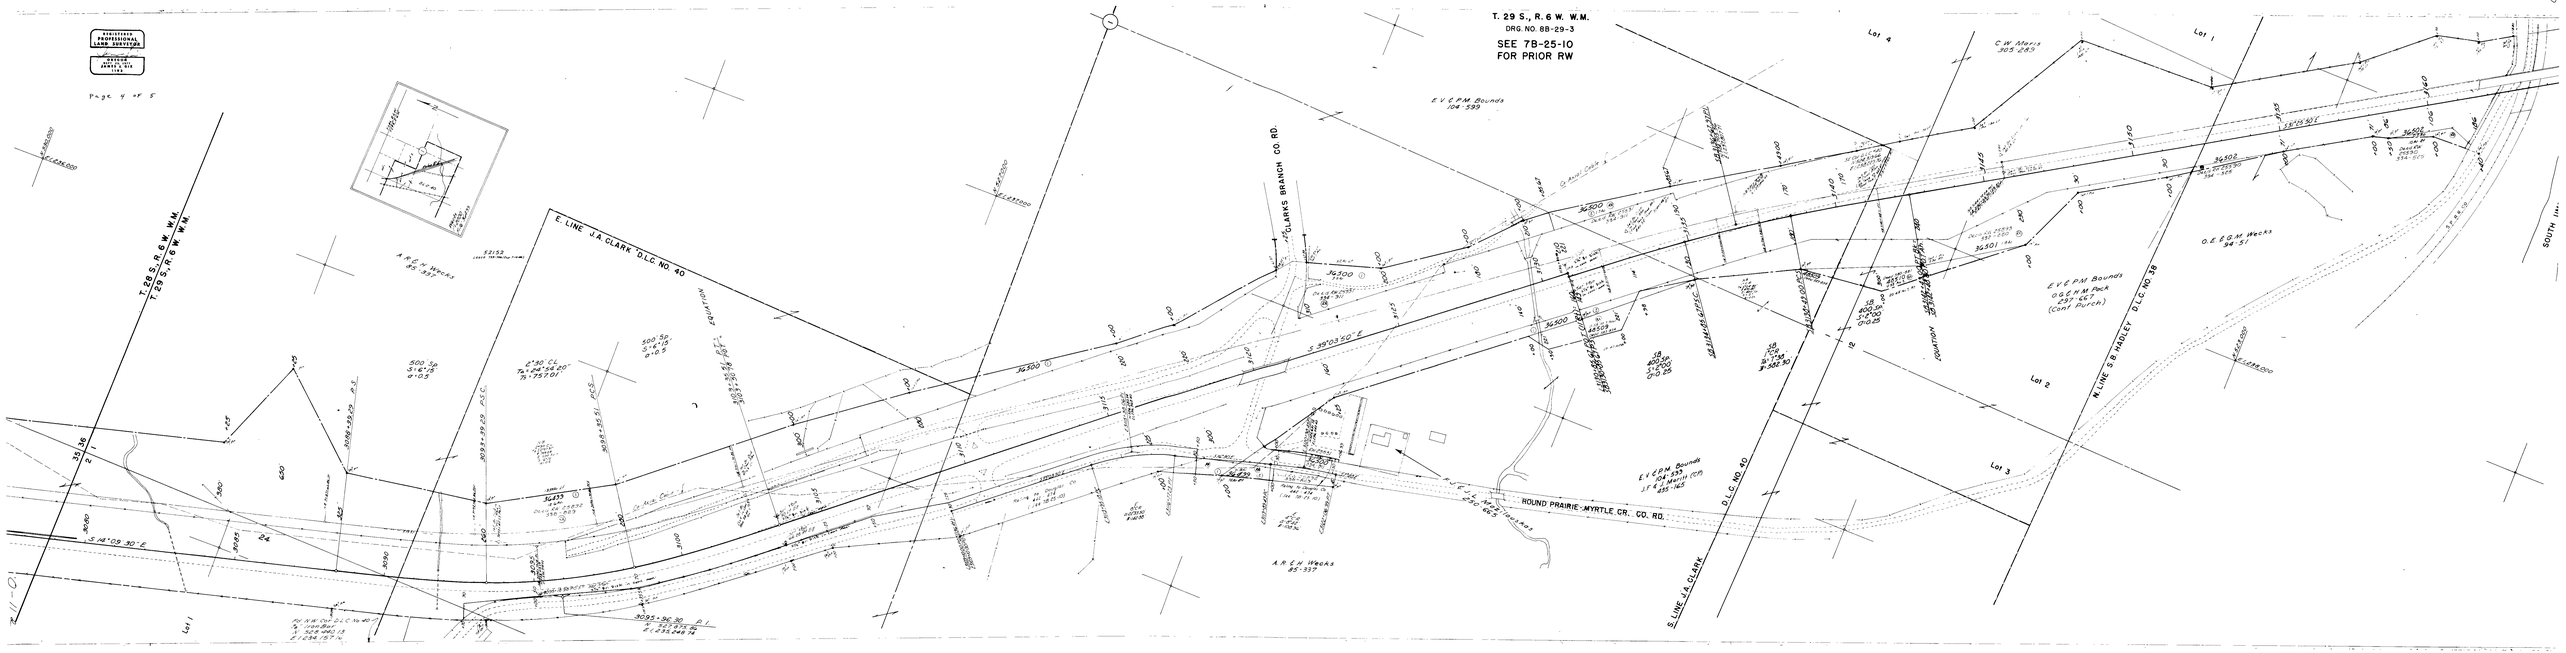
T. 29 S., R. 6 W. W.M.
DRG. NO. 88-29-3
SEE 7B-25-10
FOR PRIOR RW