T. 21 S., R. 4 W., W.M.

SIGHTING TABLE

POINT	Distance Along Roadway From Crossing To Point		Greatest Distance From Crossing RR Engine Can Be At Sighting	
	Easterly	Westerly	Northerly	Southerly
A		131'	135'	125'
B		18'	1000'	5000'
C	18'		1000'	5000'
D	131'		400'	350'

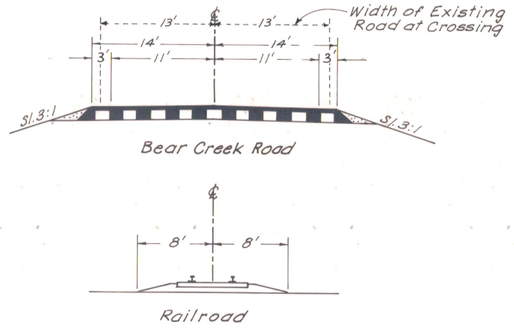

TYPICAL SECTIONS

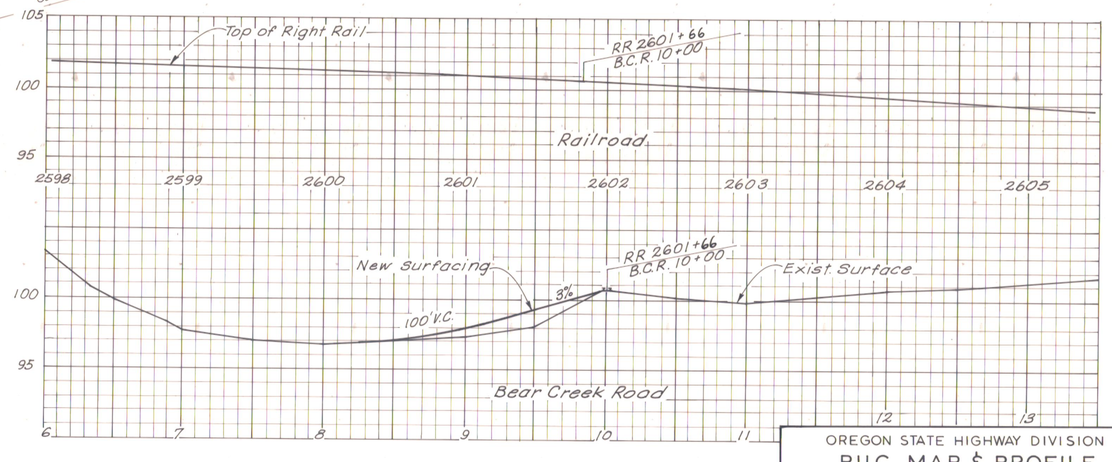

PROFILES
SCALE: HORIZ. 1" = 50'
VERT. 1" = 5'

OREGON STATE HIGHWAY DIVISION
P.U.C. MAP & PROFILE
RAILROAD GRADE CROSSING AT CURTIN
COMSTOCK-ANLAUF SECTION
PACIFIC HIGHWAY
DOUGLAS COUNTY
Prefix: 10-1947
D. W. Greene, Res. Engr.
Scale: As Noted
May 1977
Rev. June 3, 1977
Rev. September 27, 1977
DRG. NO. 9B-15-10

9B-15-10