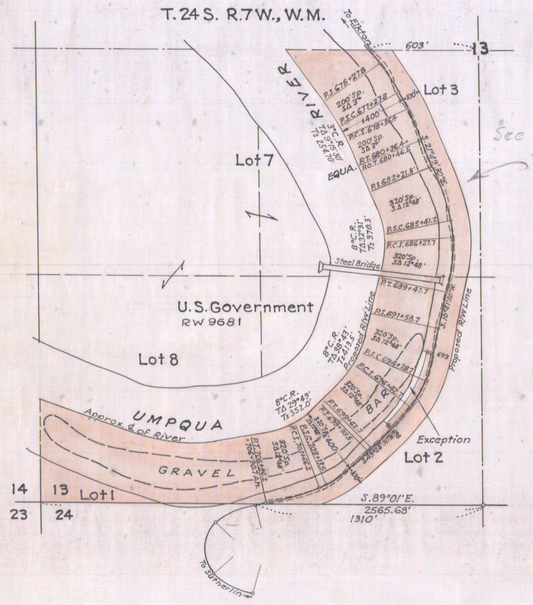

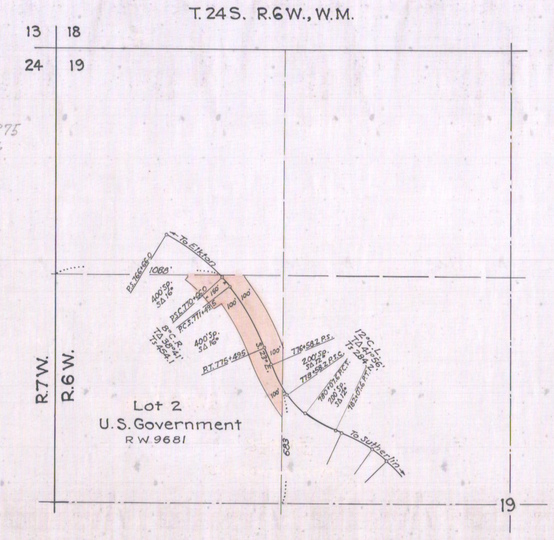

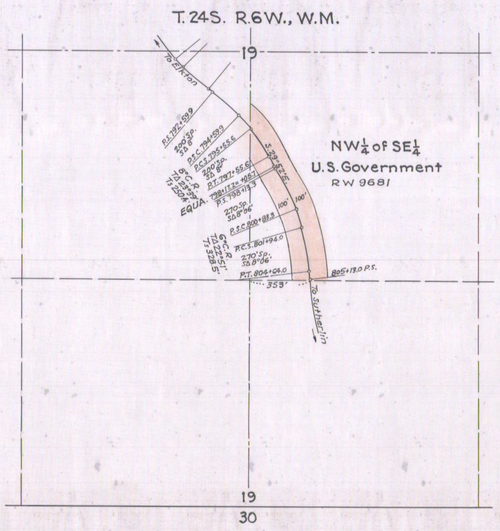

CERTIFICATE

I hereby certify that the following described lands are, as of this date, unpatented and unreserved Federal Lands,

Lots 1, 2 and 3, Sec. 13 T. 24 S. R. 7 W., W.M.
Lot 2, Sec. 19 T. 24 S. R. 6 W., W.M.
NW¼ of SE¼ Sec. 19 T. 24 S. R. 6 W., W.M.

Signed at Roseburg, Oregon this _____ day of _____ 1947.

_____
Manager

OREGON STATE HIGHWAY DEPARTMENT
Right of Way Required Over
U.S. Government (O.&C.) Lands
on the

TYEE ROAD - SUTHERLIN SECTION

ELKTON - SUTHERLIN HIGHWAY
DOUGLAS COUNTY

Scale: 1" = 400' August, 1947.

Drg. No. 9C-47-15