OREGON STATE HIGHWAY DIVISION

Located Line

STUMP LAKE - WINDIGO SEC.

NORTH UMPQUA HIGHWAY

DOUGLAS COUNTY

Scale: 1 inch = 100 feet

DECEMBER, 1990

BEARINGS BASED ON OREGON STATE HIGHWAY DIVISION SURVEY. SEE DRG. NO. 8B-19-21, DATED SEPT., 1959 .

ASSUMED COORDINATES

THIS DRAWING WAS PREPARED FROM AN OREGON STATE HIGHWAY DIVISION SURVEY. THE SURVEY TRANSIT NOTES ARE RETAINED IN THE FILES AS FIELD BOOK NUMBER 3012 .

PROJECT NO. R6008

DRG. NO. 10B-1-15

PART 2 OF 2

ACCESS CONTROL LINE ————

/usr/rw/projects/04526/04526rw.dgn 13-JAN-1994 LPD

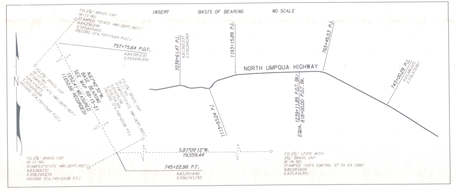

T. 27 S., R. 5 E., W.M.
UNSURVEYED
DRG. NO. 10B-1-15
PROJECT NO.R6008

T. 27 S., R. 5 E., W.M.
UNSURVEYED
DRG. NO. 10B-1-15
PROJECT NO.R6008

T. 27 S., R. 5 E., W.M.
UNSURVEYED
DRG. NO. 10B-1-15
PROJECT NO.R6008

SEE 8B-18-3 FOR PRIOR RW

SEE 8B-15-21 FOR PRIOR RW

UMPQUA NATIONAL FOREST

UMPQUA NATIONAL FOREST

UMPQUA NATIONAL FOREST

SEE FILE R6008014 FOR NATIONAL FOREST SYSTEM RIGHT OF WAY PLATS AND HIGHWAY EASEMENT DEED

SEE FILE R6008014 FOR NATIONAL FOREST SYSTEM RIGHT OF WAY PLATS AND HIGHWAY EASEMENT DEED

SEE FILE R6008014 FOR NATIONAL FOREST SYSTEM RIGHT OF WAY PLATS AND HIGHWAY EASEMENT DEED

SEE 10B-1-14

N. 85,000

N. 84,500

S 6°00'18"W

S 6°00'18"W

S 6°00'18"W