R.R. ENCR. 10B-2-26 Sheet 1 of 2

SEC. 1, T. 27 S., R. 6 W., W.M.

STATE OF OREGON
DEPARTMENT OF TRANSPORTATION

R.R. ENCROACHMENT MAP

N.W. HOOKER RD. - N.E. ALAMEDA AVE. SEC.

OAKLAND - SHADY HIGHWAY
DOUGLAS COUNTY

SCALE AS SHOWN SEPTEMBER, 1991

SCALE IN FEET
0 50 100 150 200

R/W FILE NO. 59135
R/W DRG. NO. 9B-36-10

ENCROACHMENT ON
SOUTHERN PACIFIC TRANSPORTATION CO.

REV. 10-9-91

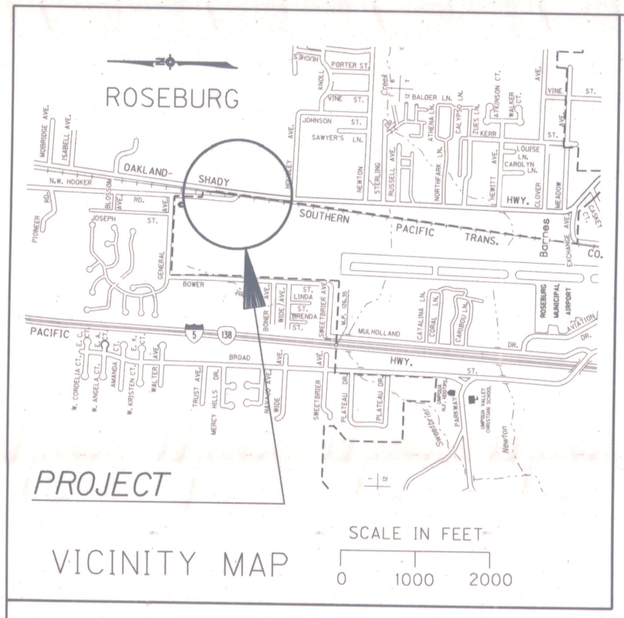

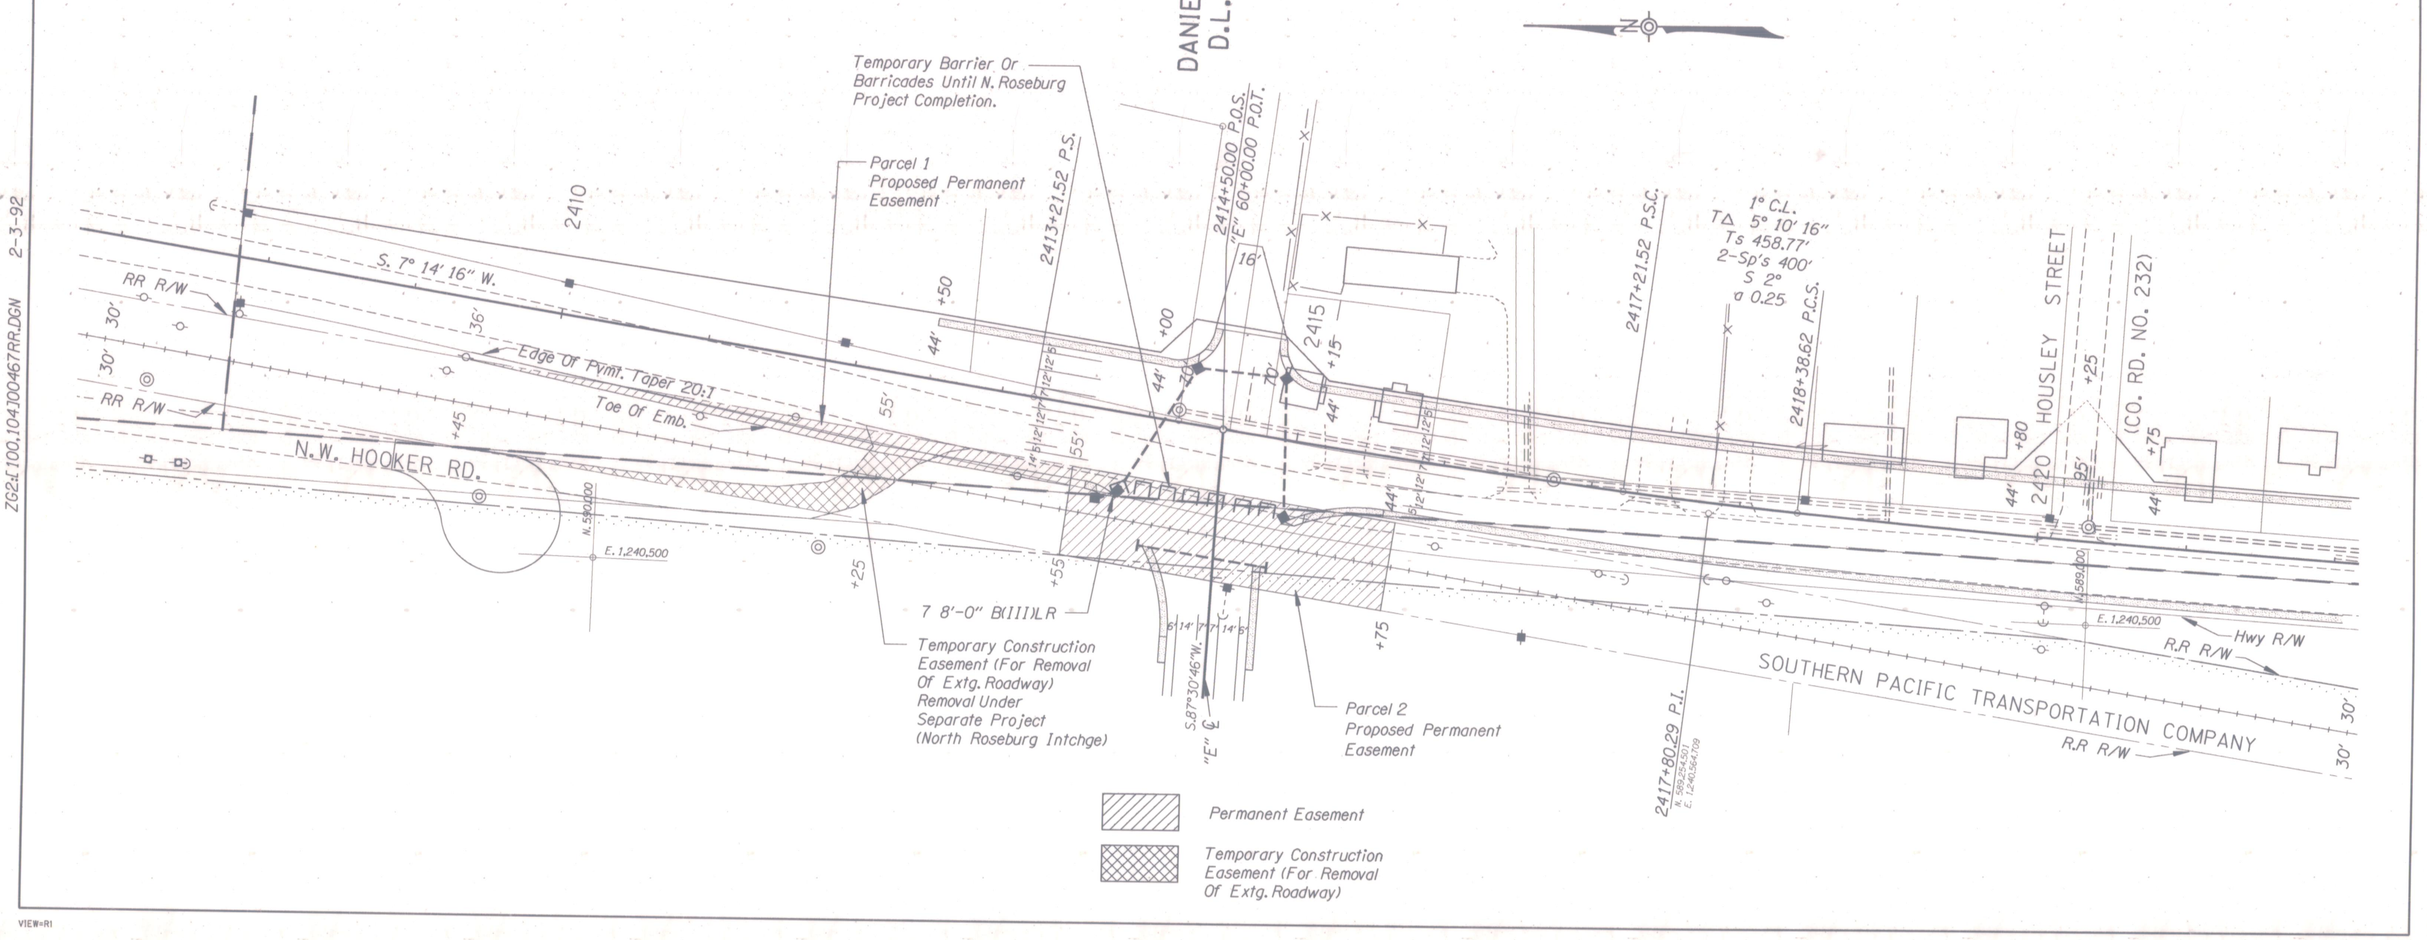

ZG2:[100.104]00467RR.DGN 2-3-92

VIEW=R1

R.R. ENCR. 10B-2-26
N.W. HOOKER RD.-N.E. ALAMEDA AVE. SEC.