STATE OF OREGON
DEPARTMENT OF TRANSPORTATION

R.R. ENCROACHMENT MAP

N.W. HOOKER RD. - N.E. ALAMEDA AVE. SEC.
OAKLAND - SHADY HIGHWAY
DOUGLAS COUNTY

SCALE AS SHOWN MARCH, 1991

SCALE IN FEET
0 50 100 150 200

R/W FILE NO. 59135
R/W DRG. NO. 9B-36-10

ENCROACHMENT ON
SOUTHERN PACIFIC TRANSPORTATION CO.

REV. 10-9-91

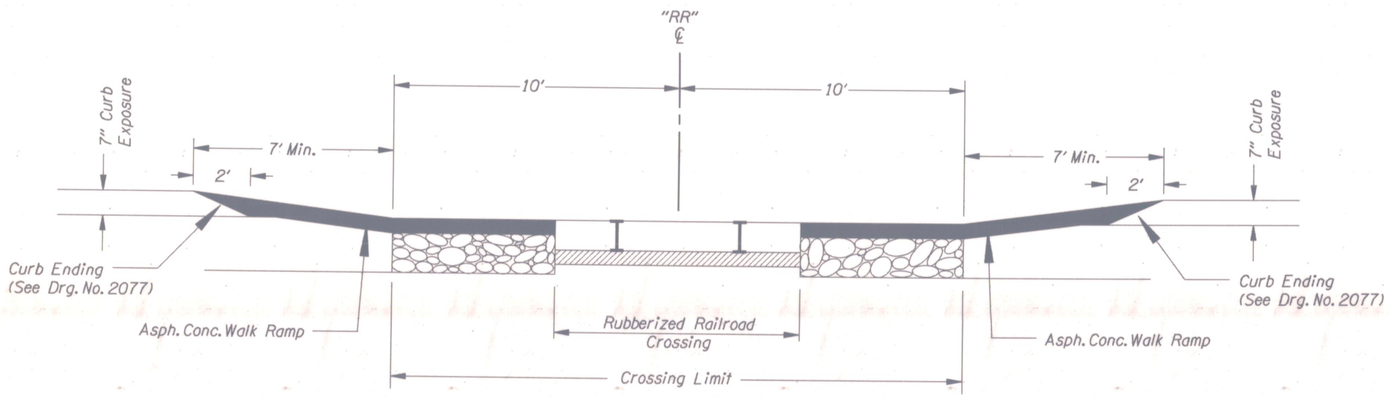

S.P.T.C. RAILROAD X'ING (By Others)

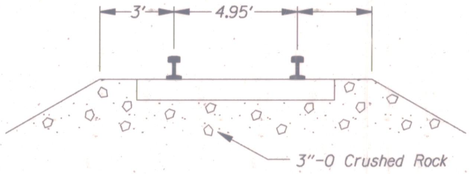

TYPICAL RAILROAD SECTION

ZG2:L100,1041000467RR.DGN 2-3-92

VIEW=R3

R.R. ENCR. 10B-2-26
N.W. HOOKER RD.-N.E. ALAMEDA AVE. SEC.
R.R. ENCR. 10B-2-26
R.R. ENCR. 10B-2-26
N.W. HOOKER RD.-N.E. ALAMEDA AVE. SEC.
R.R. ENCR. 10B-2-26