OREGON DEPARTMENT OF TRANSPORTATION

Located Line

TENMILE CR. - OLALLA CR.

COOS BAY - ROSEBURG HIGHWAY

DOUGLAS COUNTY

SCALE: 1:500

JANUARY, 1998 REVISED: APRIL, 1998 MSS

BEARINGS: Oregon Coordinate System of 1983(91), south zone.

COORDINATES: This drawing utilizes a Local Datum Plane (LDP) which is relative to the Oregon Coordinate System of 1983(91), south zone, with respect to the local lattitude and ground elevation. The LDP coordinates define true ground distances. To convert the LDP coordinates to the Oregon Coordinate System of 1983(91), south zone, multiply L.D.P. Coordinates by 0.99986527

FIELD NOTES: This drawing shows the results of an Oregon Department Of Transportation (ODOT) survey. The field survey notes, book number 3592, are available from ODOT files in Salem, Oregon.

SCALE 1:500

10 5 0 10 20 30 40 50

METERS

50 25 0 50 100 150

FEET

DRG. NO. 10B-12-11

PROJECT NO. 6012

c:\usr\projects\08775\08775rw.dgn 21-APR-1998 AA

Relative property line locations were determined with the following Douglas County Record Survey:
C.S. M29-9, Filed 01-21-64

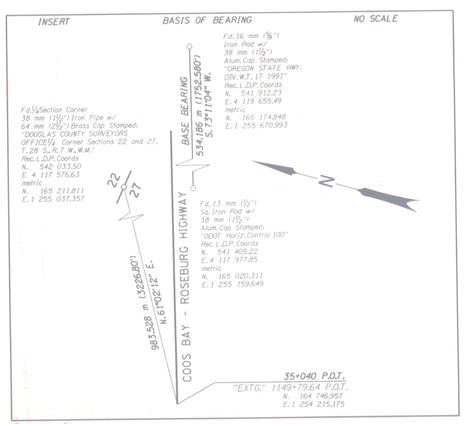

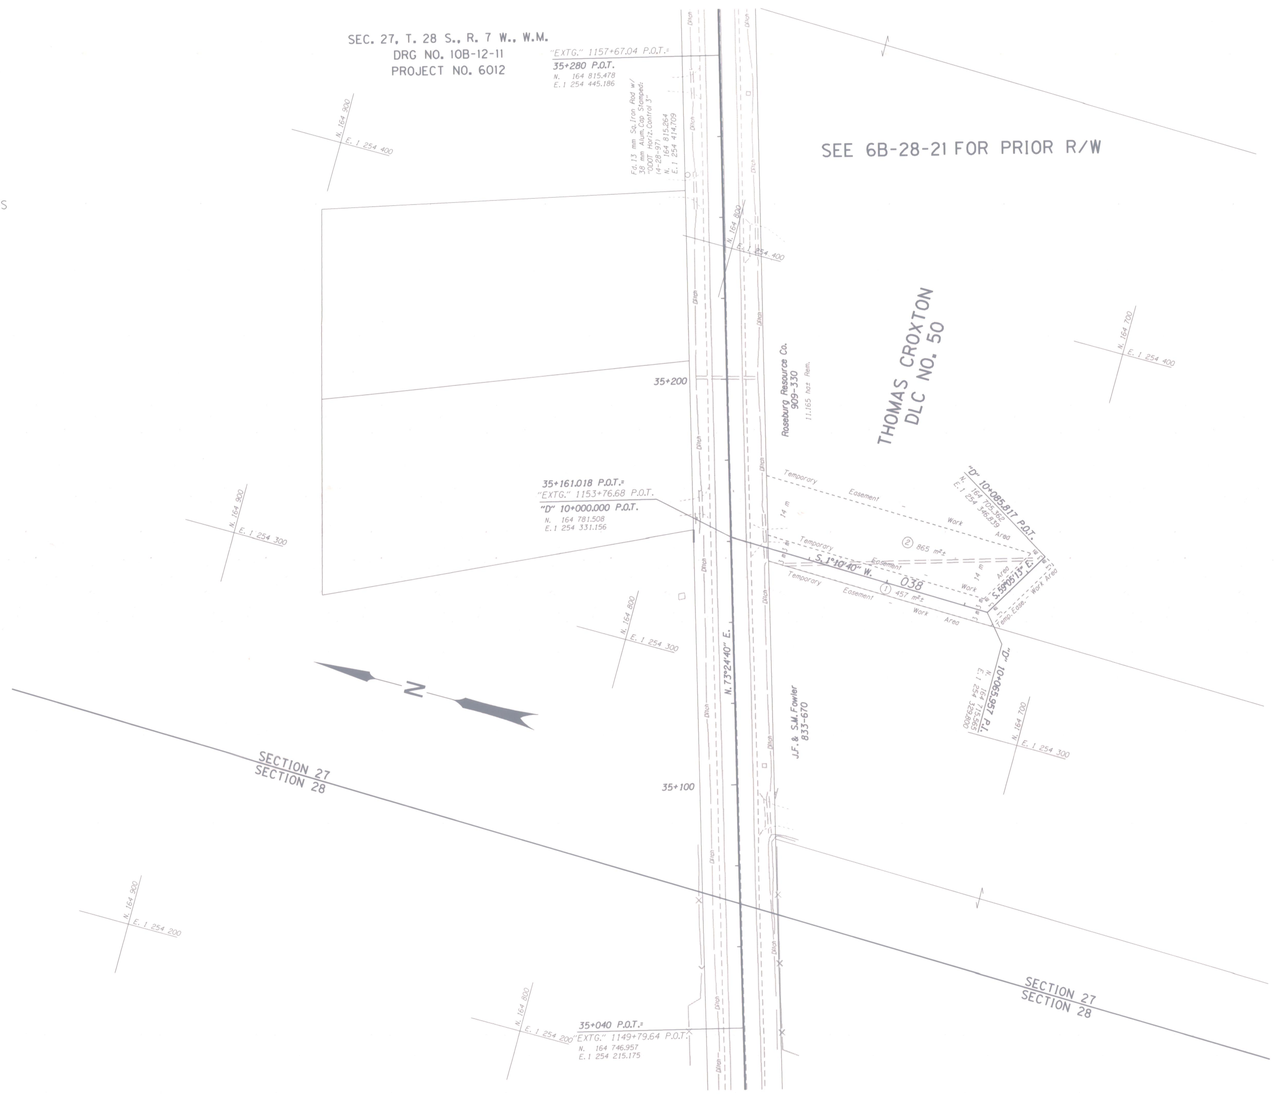

TENMILE CR. - OLALLA CR.

COOS BAY - ROSEBURG HIGHWAY

DOUGLAS COUNTY

LOCATED LINE

SCALE: 1:500

DRG. NO. 10B-12-11

PROJECT NO. 6012