OREGON DEPARTMENT OF TRANSPORTATION

Located Line

MYRTLE CREEK/CANYONVILLE - MYRTLE CREEK CURVE SEC.

PACIFIC HIGHWAY

DOUGLAS COUNTY

Scale: 1:1000

FEBRUARY, 1998

REVISED OCT. 1999 SRM

BEARINGS: Oregon Coordinate System of 1983(91), south zone.

COORDINATES: This drawing utilizes a Local Datum Plane (LDP) which is relative to the Oregon Coordinate System of 1983(91), south zone, with respect to the local latitude and ground elevation. The LDP coordinates define true ground distances. To convert the LDP coordinates to the Oregon Coordinate System of 1983(91), south zone, multiply the LDP coordinates by 0.99986780.

FIELD NOTES: This drawing shows the results of an Oregon Department of Transportation (ODOT) survey. The field survey notes, book number 3595, are available from ODOT files in Salem, Oregon.

PROJECT NO. 6753

DRG. NO. 10B-12-14

SCALE 1:1000

20 10 0 20 40 60 80 100 METERS

100 50 0 100 200 300 FEET

ACCESS CONTROL LINE

SEE IS-381 FOR RETRACEMENT SURVEY

c:\usr\projects\09109 myrtle creek - canyonville\09109rw.dgn 10-FEB-1998 srm

Relative property line locations were determined with the following Douglas County Record Surveys and Subdivision Plats:

- *CS 51/284-5, filed November 12, 1964
- *CS M 96-15, filed March 8, 1984
- Partition Plat 1994-113, filed December 20, 1994
- Partition Plat 1996-74, filed September 11, 1996
- WEAVER FRUIT FARMS PLAT A (VACATED), dated January 10, 1911
- SCHMOLL PLAT A, dated December 7, 1948

The Subdivision Plat names have been placed on the map in their respective positions.

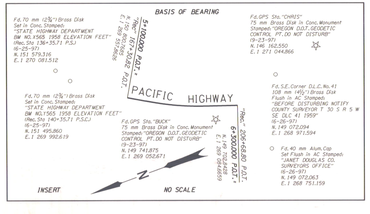

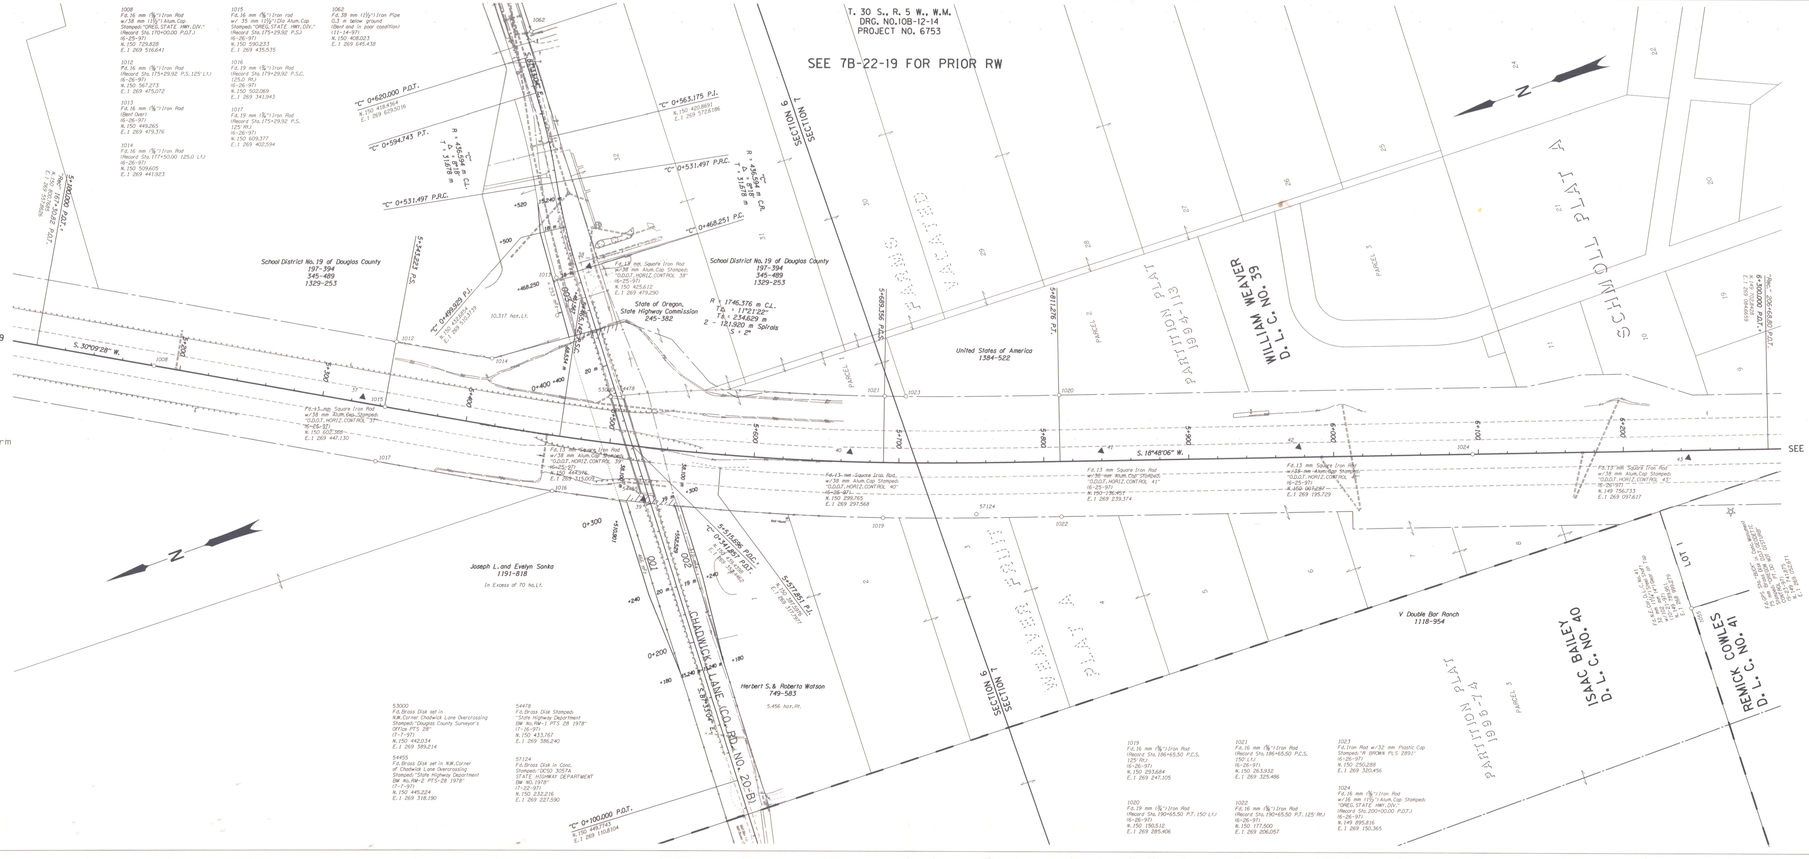

MYRTLE CREEK/CANYONVILLE

MYRTLE CREEK CURVE SEC.

PACIFIC HIGHWAY

DOUGLAS COUNTY

LOCATED LINE

SCALE 1:1000

DRG. NO. 10B-12-14

PROJECT NO. 6753

MYRTLE CREEK/CANYONVILLE - MYRTLE CREEK CURVE SEC. PACIFIC HIGHWAY DOUGLAS COUNTY LOCATED LINE SCALE 1:1000 DRG. NO. 10B-12-14 PROJECT NO. 6753