OREGON DEPARTMENT OF TRANSPORTATION

Located Line

M.P. 4.7 SLIDE SEC.

ELKTON - SUTHERLIN HIGHWAY

DOUGLAS COUNTY

Scale 1:500

OCTOBER, 1998

BEARINGS BASED ON OREGON DEPARTMENT OF TRANSPORTATION SURVEY. SEE DRG. NO. 8B-13-11, DATED FEBRUARY, 1959.

ASSUMED COORDINATES

FIELD NOTES: This drawing shows the results of an Oregon Department of Transportation (ODOT) survey. The field survey notes, book number 3628, are available from ODOT files in Salem, Oregon.

PROJECT NO. 6782

DRG. NO. 10B-13-6

SCALE

0 10 20 30 40 50

METERS

SCALE

0 50 100 150

FEET

d:\usr\projects\09988\09988rw.dgn 28-OCT-1998 NHW

Relative property line locations were determined with the following Douglas County Record Surveys and Subdivision Plats:

M129-15, filed October 1, 1998

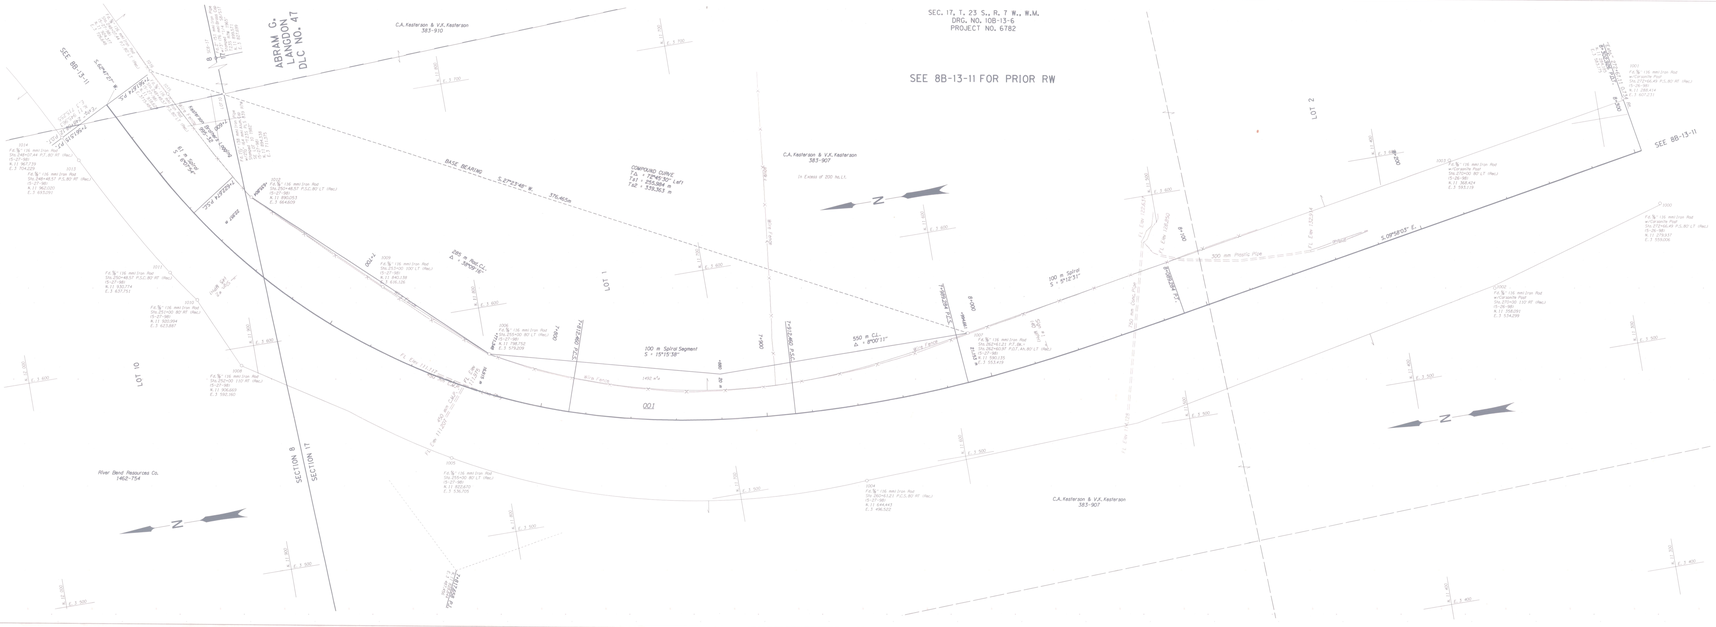
SEC. 17, T. 23 S., R. 7 W., W.M.
DRG. NO. 10B-13-6
PROJECT NO. 6782
SEE 8B-13-11 FOR PRIOR RW
SEE 8B-13-11
ABRAM G. ARAGON DLC NO. 47
C.A. Kasteranos & V.K. Kasteranos 383-910
C.A. Kasteranos & V.K. Kasteranos 383-907
River Bend Resources Co. 1462-754
LOT 1
LOT 2
LOT 10
BASE BEARING S 87°23'46" W 376.405m
COMPOUND CURVE
T1 = 224.93m Left
R1 = 224.69m
T2 = 330.363 m
In Excess of 200 N.L.L.
100 m Spiral Segment
S = 19°13'38"
550 m CC
R = 8°00'11"
100 m Spiral
S = 9°12'31"
100 m Spiral
S = 9°12'31"
100 m Points Point
COMPASS C.L.
PROPOSED C.L.
EXISTING C.L.
EXISTING R/W
PROPOSED R/W
EXISTING R/W
PROPOSED R/W
SECTION 17
SECTION 8
N 00°13'55" E
S 00°13'55" W
N 00°13'55" E
S 00°13'55" W
N 00°13'55" E
S 00°13'55" W