OREGON DEPARTMENT OF TRANSPORTATION

Located Line

WINSTON TO INTERSTATE 5 SECTION

COOS BAY - ROSEBURG HIGHWAY

DOUGLAS COUNTY

Scale: 1:500

DECEMBER, 2002

Revised: March, 2003 NHW
May, 2004 SRM

BEARINGS BASED ON OREGON DEPARTMENT OF TRANSPORTATION SURVEY. SEE DRG. NO. 9B-7-5, DATED DECEMBER, 1969.

ASSUMED COORDINATES

FIELD NOTES: This drawing shows the results of an Oregon Department Of Transportation (ODOT) survey. The field survey notes, book number 3750, are available from ODOT files in Salem, Oregon.

PROJECT NO. 7036

DRG. NO. 10B-17-17

ACCESS CONTROL LINE ——— — — ———

\\Scdata\7788shar\projects\09841_Winston_I5\09841rw.dgn 5/13/2004 SRM

ACTIVE COPY
THE R/W SHOWN ON THIS MAP MAY LATER BE REVISED TO SUPPORT PROJECT DESIGN CHANGES OR OTHER NEEDS
RIGHT OF WAY ENGINEERING

SCALE 1:500

10 5 0 10 20 30 40 50
METERS

50 25 0 50 100 150
FEET

R/W ENGINEERING
ORIGINAL
DO NOT RECEIVE FROM FILE

Relative property line locations were determined with the following Douglas County Record Surveys and Subdivision Plats:

CS55/125, filed September 19, 1969
CS55/276-3, filed February 6, 1973
M18-31, dated November 17, 1950
M63-64, filed April 18, 1977
M66-17, filed July 29, 1977
M76-63, filed April 29, 1979
M101-34, filed February 9, 1987
M112-22, filed January 17, 1991
M114-53, filed March 6, 1992
M119-36, filed August 23, 1994
M125-13, filed June 11, 1996
1990-0020, filed May 22, 1990
1995-0118, filed December 12, 1995
1997-0112, filed October 29, 1997
1998-0081, filed August 7, 1998
1998-0106, filed October 22, 1998
FISK FRUIT FARMS
HILLSIDE GARDENS
FIRST ADDITION TO HILLSVIEW

The Subdivision Plat names have been placed on the map in their respective positions.

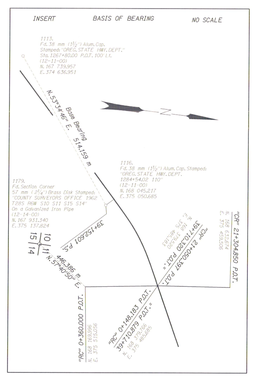

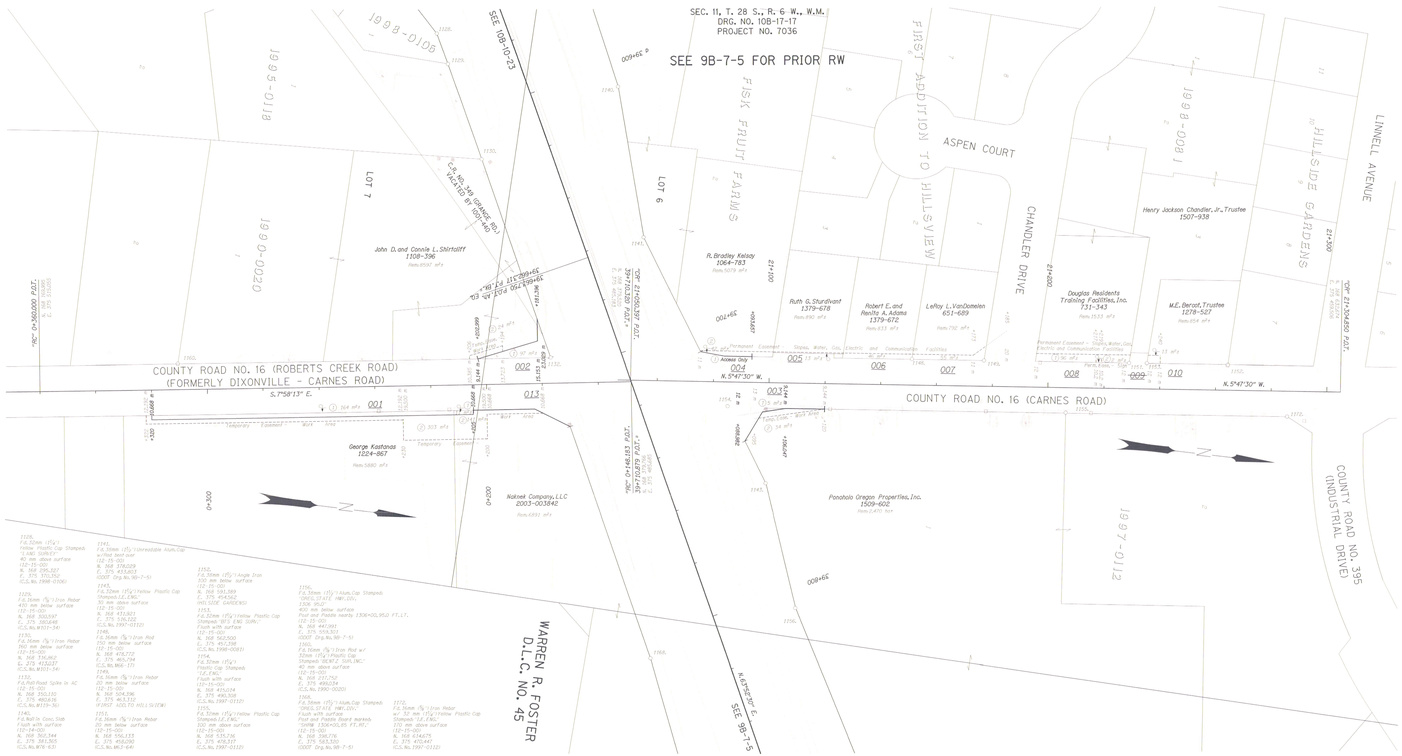
SEC. 11, T. 28 S., R. 6 W., W.M.
DRG. NO. 10B-17-17
PROJECT NO. 7036
SEE 9B-7-5 FOR PRIOR RW
SEE 10B-10-23
9B-7-5
10B-9-9
10B-9-20
10B-9-8
10B-9-12
LOT 7
LOT 6
FISK FRUIT FARMS
FIRST ADDITION TO HILLSVIEW
ASPEN COURT
CHANDLER DRIVE
HILLSIDE GARDENS
LINNELL AVENUE
COUNTY ROAD NO. 335 (INDUSTRIAL DRIVE)
COUNTY ROAD NO. 16 (ROBERTS CREEK ROAD) (FORMERLY DIXONVILLE - CARNES ROAD)
COUNTY ROAD NO. 16 (CARNES ROAD)
S.7°58'13" E.
N.5°47'30" W.
John D.and Connie L.Shirtcliff 1108-396
R.Bradley Kelsay 1064-783
Ruth G.Sturdivant 1379-678
Robert E.and Reeita A.Adams 1379-672
LeRoy L.VanDamelen 651-689
Henry Jackson Chandler,Jr.,Trustee 1507-938
Douglas Residents Training Facilities,Inc. 731-343
M.E.Berard,Trustee 1278-527
George Kastanas 1124-867
Nakoel Company,LLC 2003-003842
Ponoholo Oregon Properties,Inc. 1509-602
Access Only
Temporary Easement
Permanent Easement - Sewer, Water, Gas, Electric and Communication Facilities
TOP 21+00.00 PLAT.
TOP 21+54.60 PLAT.
TOP 0+00.00 PLAT.
TOP 0+50.00 PLAT.
TOP 0+00.00 PLAT.
TOP 0+00.00 PLAT.
TOP 21+00.00 PLAT.
TOP 21+54.60 PLAT.
TOP 21+00.00 PLAT.
TOP 21+54.60 PLAT.
TOP 0+00.00 PLAT.
TOP 0+50