OREGON DEPARTMENT OF TRANSPORTATION
LOCATION LINE

OR99: N. UMPQUA RIVER (OLD WINCHESTER) BRIDGE REHAB.

OAKLAND - SHADY HIGHWAY
DOUGLAS COUNTY

RW DESIGN BY MARSHALL WAGSTAFF, O.D.O.T., NOVEMBER, 2005

BEARINGS: Oregon Coordinate System of 1983(91), south zone.

COORDINATES: This drawing utilizes a Local Datum Plane (LDP) which is relative to the Oregon Coordinate System of 1983(91), south zone, with respect to the local latitude and ground elevation. The LDP coordinates define true ground distances. To convert the LDP coordinates, for the control points, to the Oregon Coordinate System of 1983(91), south zone, multiply the LDP coordinates by 0.9998708.

FIELD NOTES: This drawing shows the results of an Oregon Department Of Transportation (ODOT) survey. The field survey notes, book number 4073, are available from ODOT files in Salem, Oregon.

Notes: Remainder area is all of grantor's property lying outside any fee takings. All easements being acquired are included within the remainder area.

DRAWING 108-21-22
PROJECT NO. 7246

ACCESS CONTROL LINE ——— · ——— · ———

\\SN-REC3HQ-1\userseng\hwye327\ODOT_DATA\PROJECTS\11851_Ox@Winchester@r\11851r4x0@W2005

SCALE 1" = 50'

0	25	50
	50	100

SEE COUNTY SURVEY 57, Hwy. 42-016, A-4 FOR HORIZONTAL CONTROL AND RECOVERY SURVEY

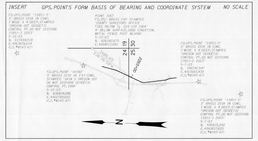

REVISION HISTORY

DATE	NAME	DESCRIPTION

ACTIVE COPY
THIS IS THE ONLY ACTIVE COPY OF THIS DRAWING. ALL OLDER DRAWINGS ARE OBSOLETE. CHANGES OR OTHER NOTES MUST BE ON FILE.

RW ENGINEERING
ORIGINAL
DO NOT REMOVE FROM FILE

SEC. 24 & 25, T. 26 S., R. 6 W., W.M.
DRAWING 108-21-22
PROJECT NO. 7246

SEE 6B-29-16 & 7B-7-10 FOR PRIOR RW

RECOVERED MONUMENT LIST

MO.	NORTHING	EASTING	STATION	OFFSET	DATE	DESCRIPTION & REFERENCE DOCUMENTS
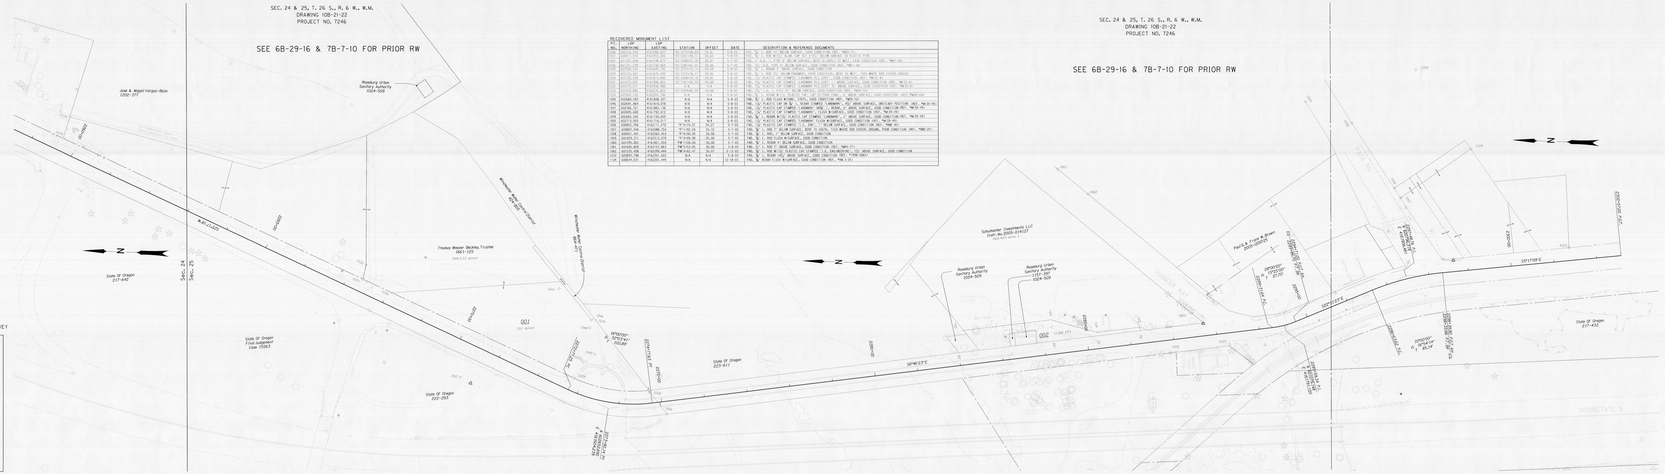

OR99: N. UMPQUA RIVER (OLD WINCHESTER) BRIDGE REHAB.

OAKLAND - SHADY HIGHWAY

DOUGLAS COUNTY

LOCATED LINE

SCALE 1" = 50'

DRAWING 108-21-22

PROJECT NO. 7246

ACTIVE COPY
THIS IS THE ONLY ACTIVE COPY OF THIS DRAWING. ALL OLDER DRAWINGS ARE OBSOLETE. CHANGES OR OTHER NOTES MUST BE ON FILE.

RW ENGINEERING
ORIGINAL
DO NOT REMOVE FROM FILE

OR99: N. UMPQUA RIVER (OLD WINCHESTER) BRIDGE REHAB. OAKLAND - SHADY HIGHWAY DOUGLAS COUNTY LOCATED LINE SCALE 1" = 50' DRAWING 108-21-22 PROJECT NO. 7246