10C-6-16

T. 26 S. R. 3 W. W.M.

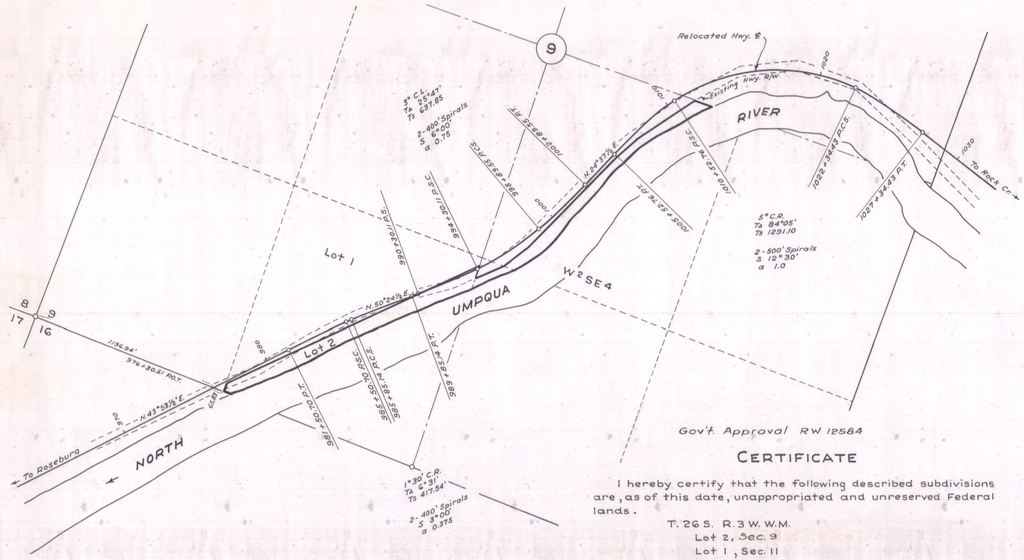

Gov't. Approval RW 12584

CERTIFICATE

I hereby certify that the following described subdivisions are, as of this date, unappropriated and unreserved Federal lands.

T. 26 S. R. 3 W. W.M.
Lot 2, Sec. 9
Lot 1, Sec. 11
SW4 SW4, Sec. 1

Signed at Portland, Oregon this ____ day of Feb. 11, 1952

Manager

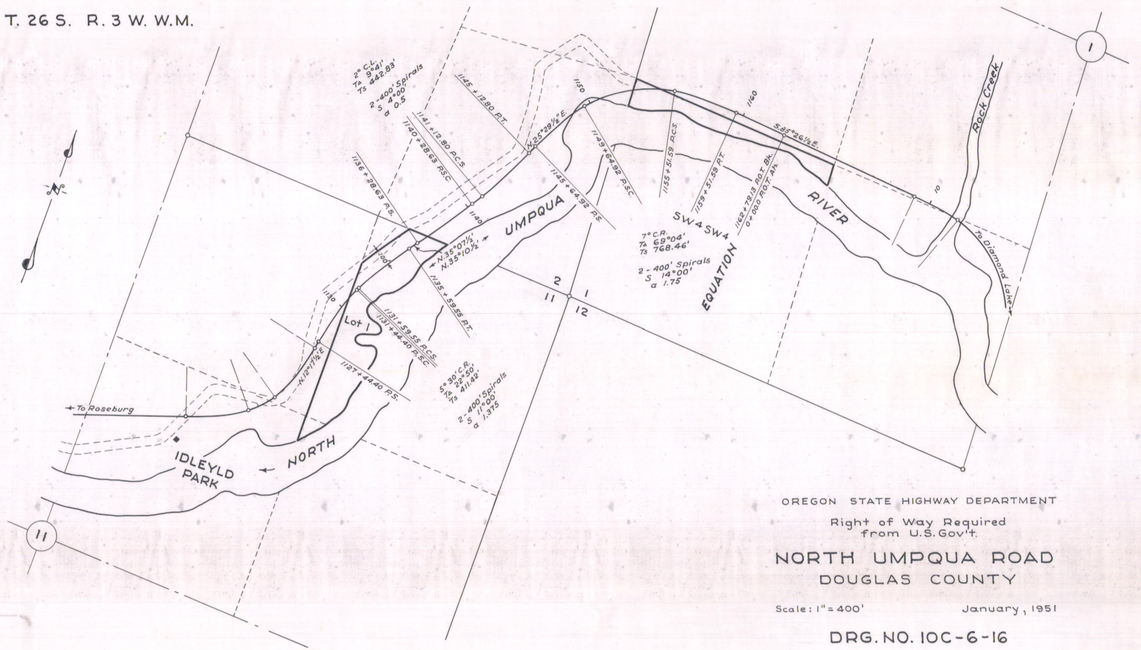

OREGON STATE HIGHWAY DEPARTMENT

Right of Way Required from U.S. Gov't.

NORTH UMPQUA ROAD

DOUGLAS COUNTY

Scale: 1" = 400' January, 1951

DRG. NO. 10C-6-16

10C-6-16