DRG. NO. 10C-49-9

File No. 35391

OREGON STATE HIGHWAY DIVISION

Filing Map For

RIGHT OF WAY

From

U.S. GOVERNMENT

MATERIAL SITE

PACIFIC HIGHWAY

DOUGLAS COUNTY

Scale: 1" = 200' Mar., 1975

DRG. NO. 10C-49-9

RW DRG. NO. 10C-42-7

I, J. B. Boyd, P.E., state that I am Right of Way Engineer for the Oregon State Department of Transportation, Highway Division, hereinafter designated. the "applicant"; that no survey of the material source has been made; that the information represented on this map is in accordance with the official maps on file in the Bureau of Land Management offices; and that this township plat shows regular quarter sections. I hereby certify that to the best of my knowledge the information on the application map as to the subdivisions applied for was taken from the exact duplicate of the Land Office official maps; and that this map has been prepared to be filed for the approval of the Secretary of the Interior in order that the applicant may obtain the benefits of Section 317, Public Law 85-767 (72 Stat. 885-916) approved August 27, 1958.

DEPARTMENT OF TRANSPORTATION, Highway Division

By J. B. Boyd

J. B. Boyd, P.E., Right of Way Engineer

ATTEST: Adele L. Egan

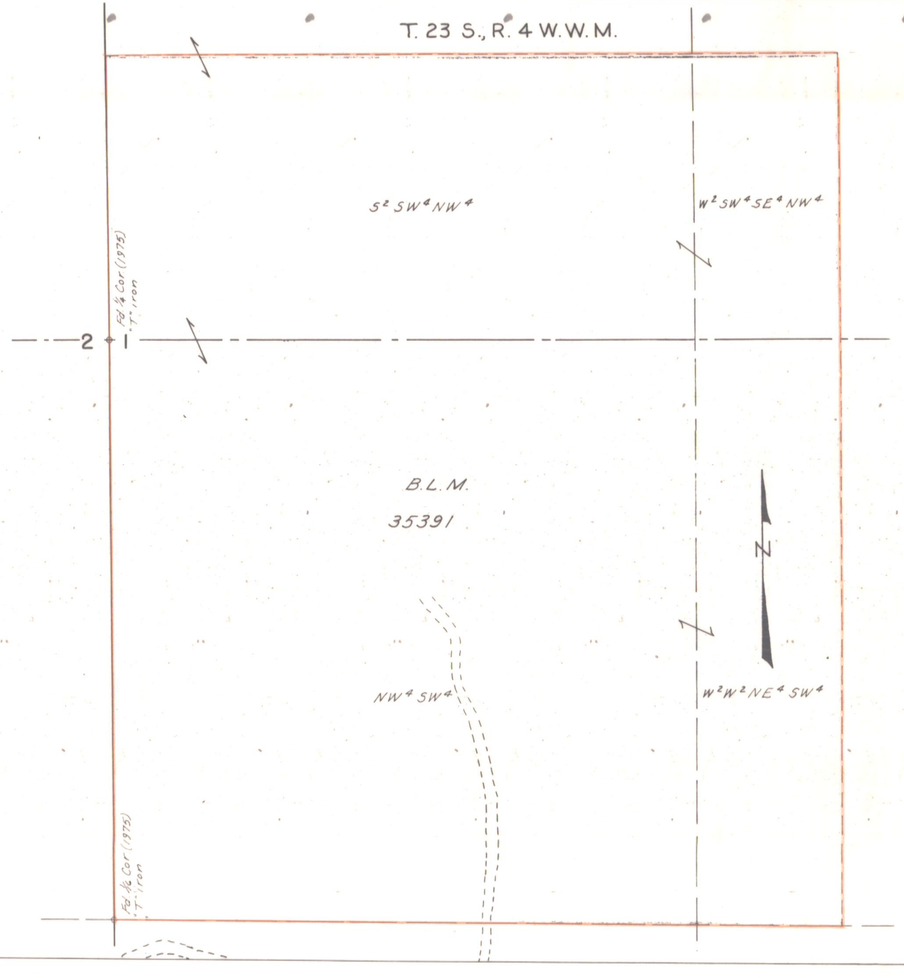

DRG. NO. 10C-49-9