OREGON STATE HIGHWAY DIVISION

Located Line

S. UMPQUA RIVER
(WINSTON) OVERFLOW CHANNEL SECT.

COOS BAY-ROSEBURG HIGHWAY

DOUGLAS COUNTY

Scale: 1 inch = 50 feet

Traced by M.L.J. Aug., 1977

GRID BEARINGS-SOUTH ZONE

DRG. NO. 10C-50-5

T. 28 S., R. 6 W.W.M.
DRG. NO. 10C-50-5

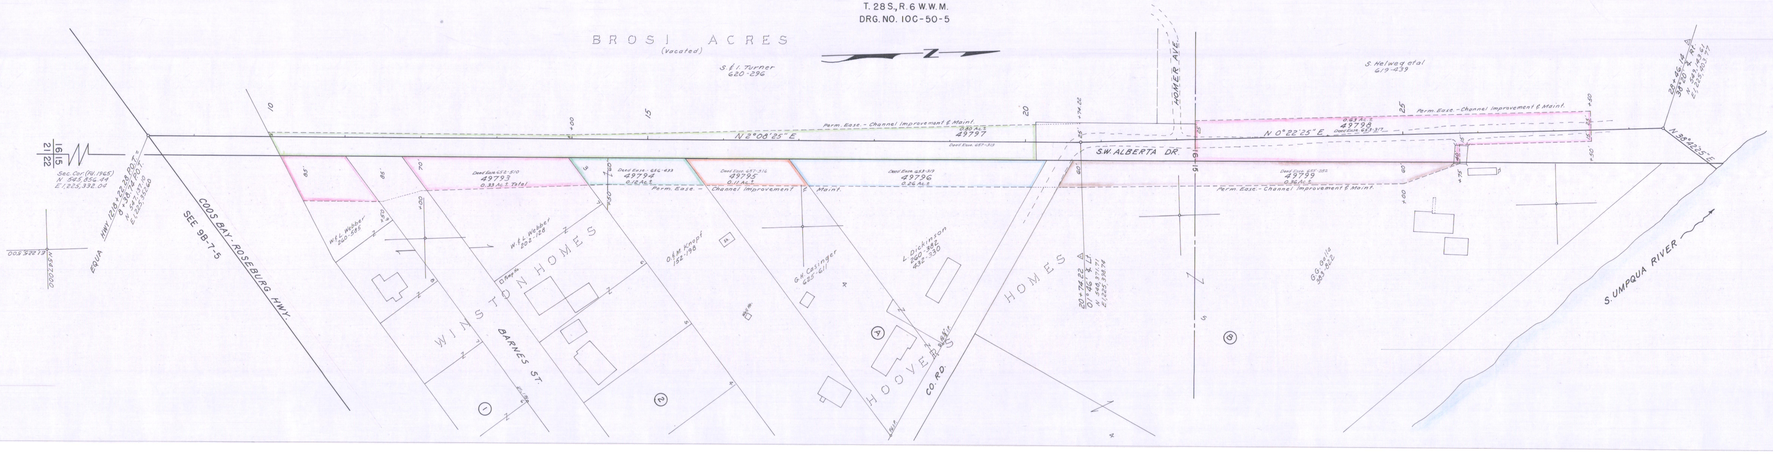

2-OC-10C 10 DRG WWW.OREGONDOT.GOV/HWY/ENGINEERING/DRAWINGS/OVERFLOW CHANNEL SECT. (WINSTON)

REVISED AUGUST 2