OREGON STATE HIGHWAY DIVISION

Located Line

STARVOUT CREEK MICROWAVE SITE

PACIFIC HIGHWAY

DOUGLAS & JACKSON COUNTIES

Scale: 1 inch = 400 feet

Traced by B.J.J. November, 1983

TRUE BEARINGS BASED ON SOLAR OBSERVATION TAKEN OCTOBER 12, 1982 BY OREGON STATE HIGHWAY DIVISION SURVEY.

ASSUMED COORDINATES

DRG. NO. 10C-52-3

THIS DRAWING WAS PREPARED FROM AN OREGON STATE HIGHWAY DIVISION SURVEY. THE SURVEY TRANSIT NOTES ARE RETAINED IN THE FILES AS FIELD BOOK NUMBER 3.067.

T. 33 S., R. 4 W., W.M.
DRG. NO. 10C-52-3

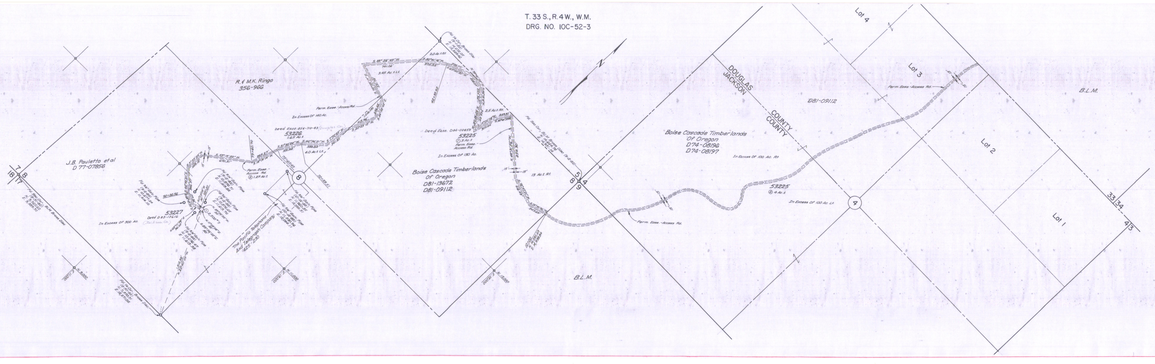

STARVOUT CREEK MICROWAVE SITE
PACIFIC HIGHWAY
DOUGLAS & JACKSON COUNTIES
SCALE: 1" = 400'
DRG. NO. 10C-52-3