FILE NO. 56073

OREGON STATE HIGHWAY DIVISION

B.L.M. FILING MAP

CAMAS VALLEY - CAMAS MT. WAYSIDE SEC.

COOS BAY - ROSEBURG HIGHWAY

DOUGLAS COUNTY

Scale: 1 inch = 200 feet

OCT., 1987

Rev. Sep., 1989

GRID BEARINGS-SOUTH ZONE

NOTE: COORDINATES USED ON THIS MAP ARE ON A LOCAL DATUM PLANE WHICH REPRESENTS TRUE GROUND DISTANCES. TO CONVERT LDP COORDINATES TO OREGON STATE GRID SOUTH ZONE, MULTIPLY LDP COORDINATES BY 0.9998639 .

DRG. NO. 10C-54-7

ACCESS CONTROL LINE ———— – ————

ZFI :[370,101]MUNSCRE87.BLM;1

R/W MAP 1A-15-45

🟩 To be Retained

🟥 To be Acquired

DOUGLAS COUNTY   B.L.M. FILING   SCALE: 1"= 200'   DRG. NO. 10C-54-7

CAMAS VALLEY - CAMAS MT. WAYSIDE SEC.   COOS BAY - ROSEBURG HIGHWAY

STATE OF OREGON)
)ss
County of Marion)

I, Donald R. Adams, P.E., P.L.S., state that I am Assistant State Highway Engineer, *Project Development* Branch for the OREGON STATE DEPARTMENT OF TRANSPORTATION, hereinafter designated the 'applicant'; that the survey of the right of way of the Camas Valley - Camas Mt. Wayside Section of the Coos Bay - Roseburg Highway, a distance of 1.4 miles, was made under the Department's authority; and that the survey is accurately represented on this map.

DEPARTMENT OF TRANSPORTATION
Applicant
By Donald R. Adams
Donald R. Adams, P.E., P.L.S.
Asst. State Highway Engineer
Project Development Branch

I, Steven Green, do hereby certify that I am the Right of Way Manager for the OREGON STATE DEPARTMENT OF TRANSPORTATION, hereinafter designated the 'applicant'; that Donald R. Adams who subscribed the foregoing affidavit is the Assistant State Highway Engineer, Project Development Branch for the Applicant; that the survey of the right of way for the Coos Bay - Roseburg Highway, a portion of which is represented on this map, was made under the authority of the applicant as the approximate final location of the right of way of the Camas Valley - Camas Mt. Wayside Section, a distance of 1.42 miles; and that this map has been prepared to be filed for the approval of the Secretary of the Interior, in order that applicant may obtain the benefits of Section 317, Public Law 85-767 (72 Stat. 885-916) approved August 27, 1958.

DEPARTMENT OF TRANSPORTATION
By Steven Green
Steven Green
Right of Way Manager

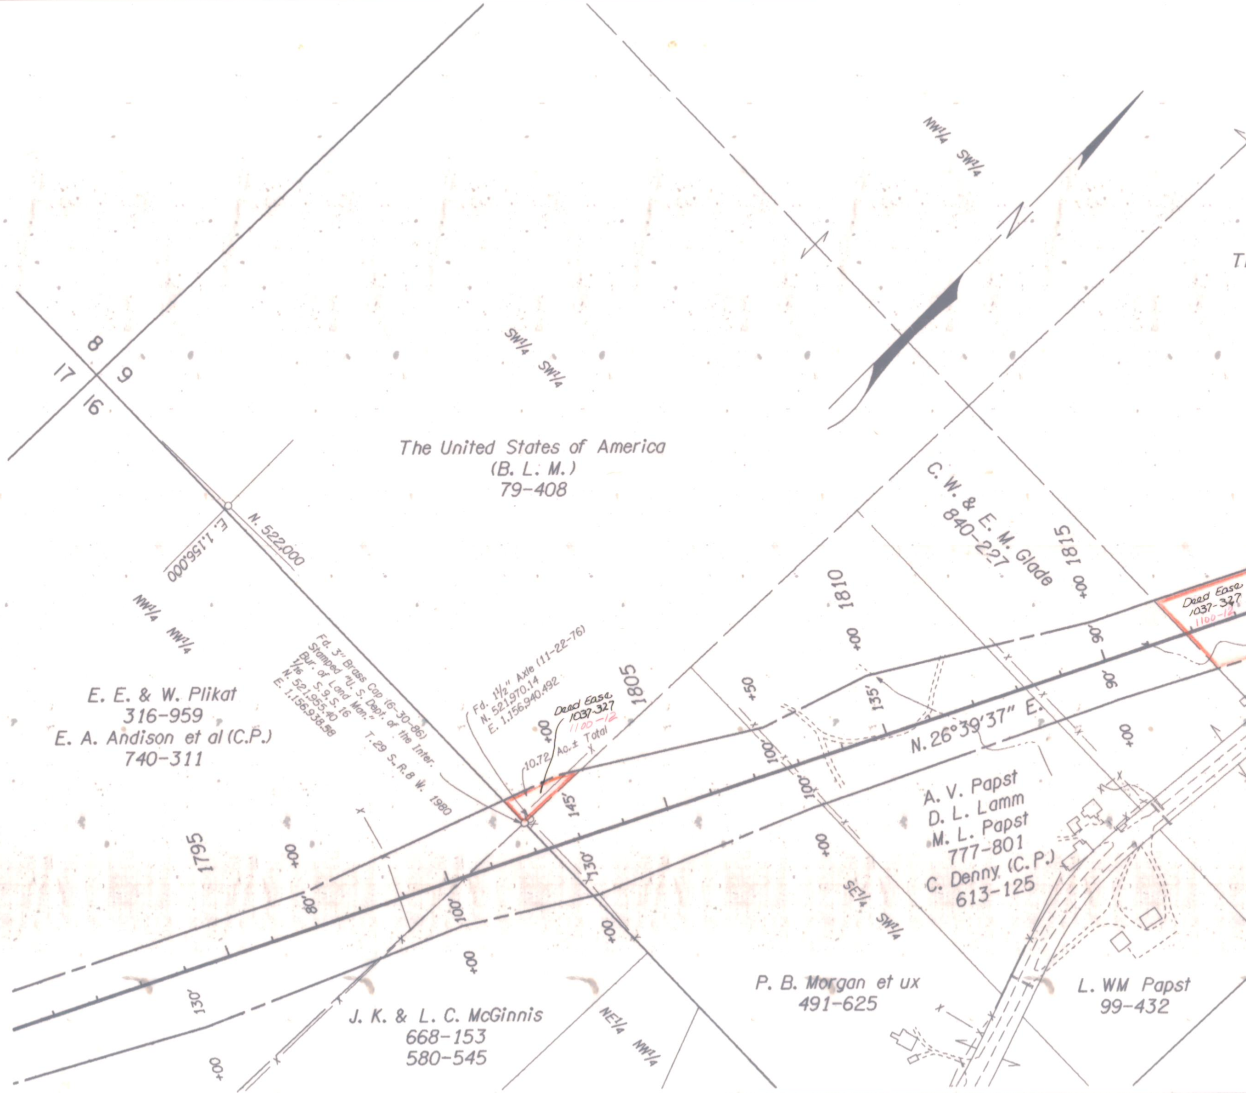
8
9
17
16
NW¼ SW¼
SW¼ SW¼
The United States of America
(B. L. M.)
79-408
N
N. 522,000
E. 1,156,000
NW¼ NW¼
E. E. & W. Plikat
316-959
E. A. Andison et al (C.P.)
740-311
C. W. & E. M. Glade
840-227
1815
1810
1805
1795
Fd. 3" Brass Cap (6-30-86)
Stamped "U. S. Dept. of the Inter.
Bur. of Land Man."
1/16 S. 9, S. 16
N. 521,955.40
E. 1,156,938.58
T. 29 S., R. 8 W. 1980
Fd. 1½" Axle (11-22-76)
N. 521,970.14
E. 1,156,940.492
Dead Ease
1037-327
1100-12
10.72 Ac.± Total
Dead Ease
1037-327
1100-12
N. 26°39'37" E.
145'
135'
130'
100'
90'
+00
A. V. Papst
D. L. Lamm
M. L. Papst
777-801
C. Denny (C.P.)
613-125
SE¼ SW¼
NE¼ NW¼
J. K. & L. C. McGinnis
668-153
580-545
P. B. Morgan et ux
491-625
L. WM Papst
99-432

SEC. 9, T. 29 S., R. 8 W., W. M.
DRG. NO. 10C-54-7

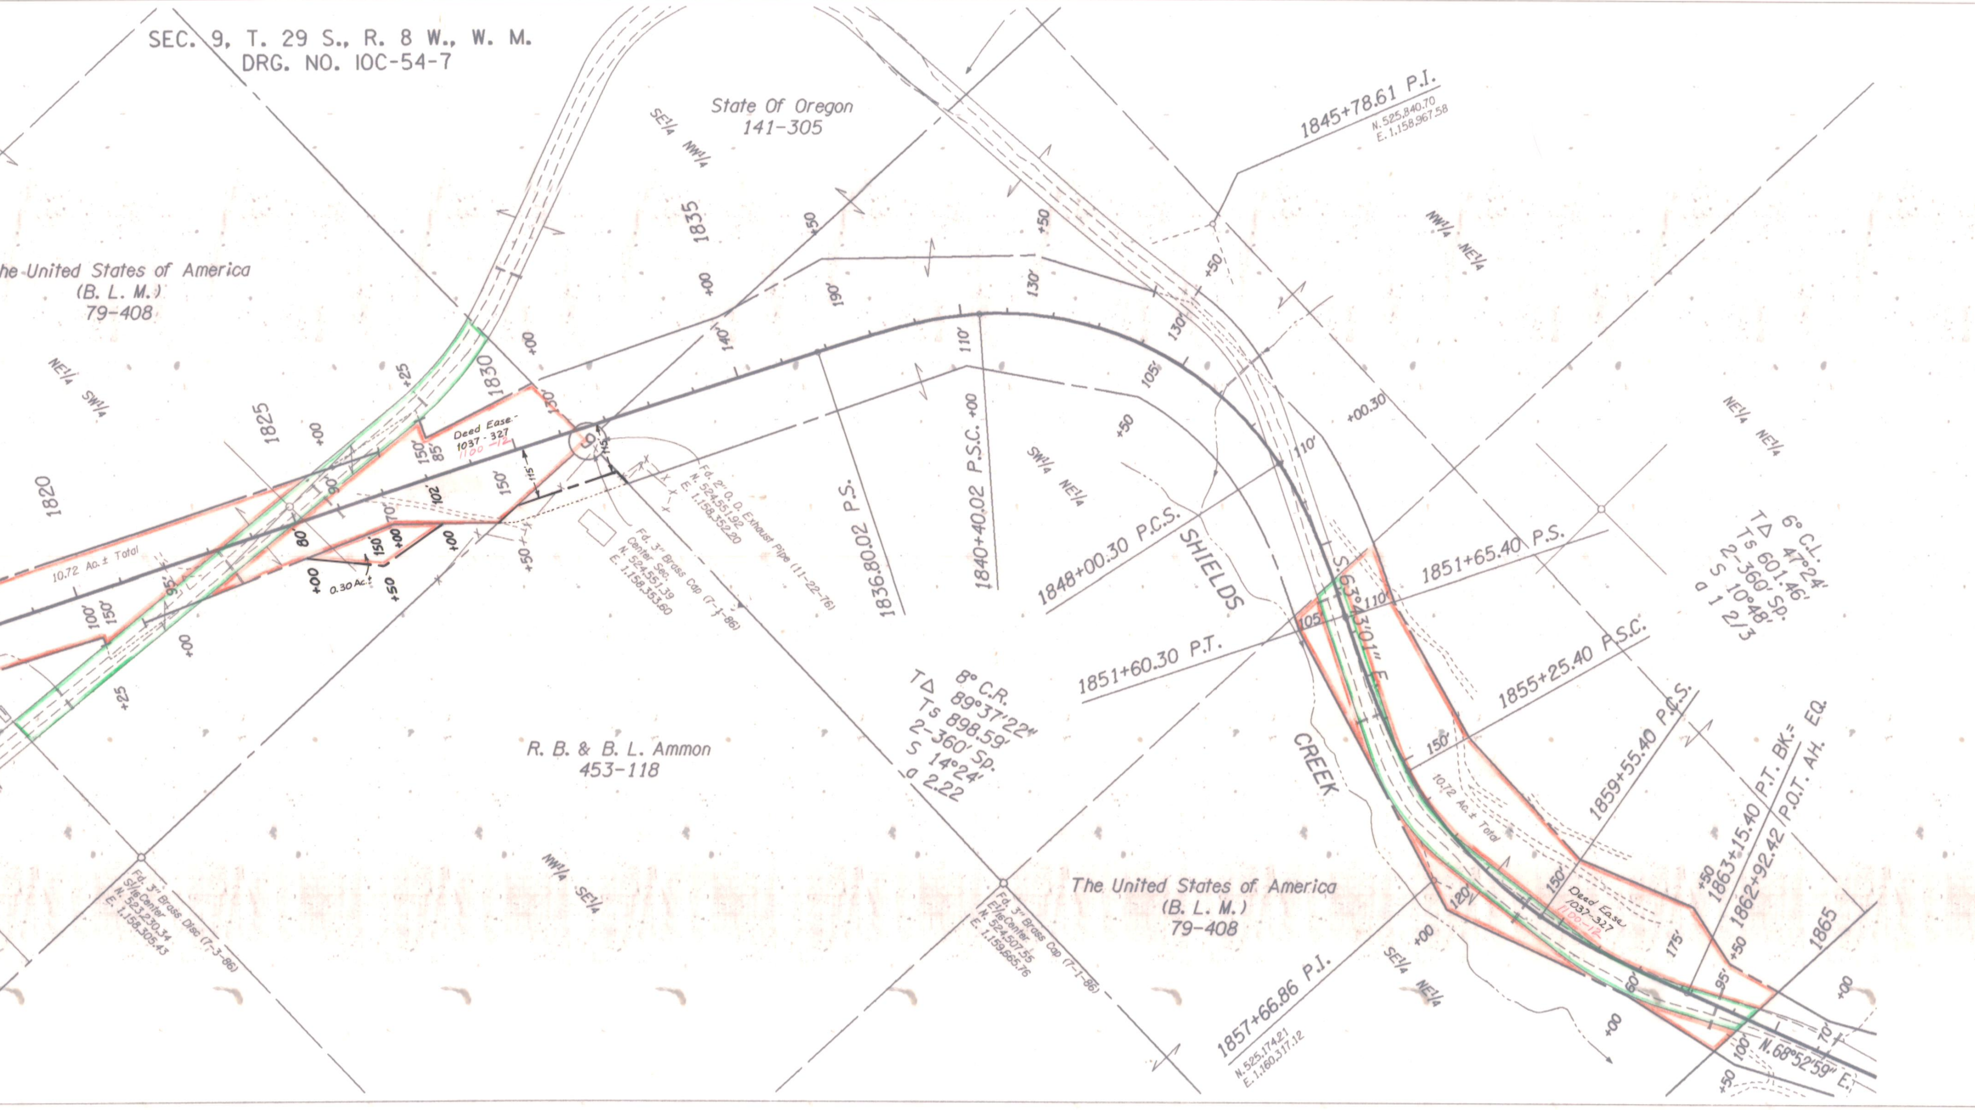
State Of Oregon
141-305
he United States of America
(B. L. M.)
79-408
NE1/4 SW1/4
SE1/4 NW1/4
NW1/4 NE1/4
SW1/4 NE1/4
NE1/4 NE1/4
NW1/4 SE1/4
SE1/4 NE1/4
1820
1825
1830
1835
1865
+00
+25
+50
+00.30
10.72 Ac.± Total
0.30 Ac.
Deed Ease.
1037-327
1100-12
100'
150'
95'
80'
70'
102'
85'
130'
140'
190'
110'
105'
115'
120'
60'
175'
Fd. 2" O. D. Exhaust Pipe (11-22-76)
N. 524,551.92
E. 1,158,352.20
Fd. 3" Brass Cap (7-1-86)
Center Sec.
N. 524,551.39
E. 1,158,353.60
1836+80.02 P.S.
1840+40.02 P.S.C.
1845+78.61 P.I.
N. 525,840.70
E. 1,158,967.58
1848+00.30 P.C.S.
1851+60.30 P.T.
1851+65.40 P.S.
1855+25.40 P.S.C.
1859+55.40 P.C.S.
1857+66.86 P.I.
N. 525,174.21
E. 1,160,317.12
1863+15.40 P.T. BK.= EQ.
1862+92.42 P.O.T. AH.
SHIELDS
CREEK
S. 63°43'01" E.
N. 68°52'59" E.
8° C.R.
T∆ 89°37'22"
Ts 898.59'
2-360' Sp.
S 14°24'
a 2.22
6° C.L.
T∆ 47°24'
Ts 601.46'
2-360' Sp.
S 10°48'
a 1 2/3
R. B. & B. L. Ammon
453-118
The United States of America
(B. L. M.)
79-408
Fd. 3" Brass Disc (7-3-86)
S1/16 Center
N. 523,230.34
E. 1,158,305.43
Fd. 3" Brass Cap (7-1-86)
E1/16 Center
N. 524,507.55
E. 1,159,665.76

CAMAS VALLEY - CAMAS MT. WAYSIDE SEC.

COOS BAY - ROSEBURG HIGHWAY

DOUGLAS COUNTY

B.L.M. FILING

SCALE: 1″= 200′

DRG. NO. 10C-54-7