FILE NO. 56073

OREGON STATE HIGHWAY DIVISION

B.L.M. FILING MAP

CAMAS VALLEY - CAMAS MT. WAYSIDE SEC.

COOS BAY - ROSEBURG HIGHWAY

DOUGLAS COUNTY

Scale: 1 inch = 200 feet

OCT., 1987

Rev Sep. 1989

FILED

JUL 8 1993

COUNTY SURVEYOR
DOUGLAS COUNTY, ORE.

NO MONUMENTS SET

GRID BEARINGS-SOUTH ZONE

NOTE: COORDINATES USED ON THIS MAP ARE ON A LOCAL DATUM PLANE WHICH REPRESENTS TRUE GROUND DISTANCES. TO CONVERT LDP COORDINATES TO OREGON STATE GRID SOUTH ZONE, MULTIPLY LDP COORDINATES BY 0.9998639 .

DRG. NO. 10C-54-7

ACCESS CONTROL LINE ——— — ———

ZF1 :(370,101)MUNSCRE87.BLMz1

R/W MAP 1A-15-45

☐ To be Retained

☑ To be Acquired

STATE OF OREGON)
ss
County of Marion)

I, Donald R. Adams, P.E., P.L.S., state that I am Assistant State Highway Engineer, Project Development Branch for the OREGON STATE DEPARTMENT OF TRANSPORTATION, hereinafter designated the "applicant"; that the survey of the right of way of the Camas Valley - Camas Mt. Wayside Section of the Coos Bay - Roseburg Highway, a distance of 1.4 miles, was made under the Department's authority; and that the survey is accurately represented on this map.

DEPARTMENT OF TRANSPORTATION
Applicant

By _____
Donald R. Adams, P.E., P.L.S.
Asst. State Highway Engineer
Project Development Branch

I, Steven Green, do hereby certify that I am the Right of Way Manager for the OREGON STATE DEPARTMENT OF TRANSPORTATION, hereinafter designated the "Applicant"; that I am duly authorized by the foregoing affidavit to the Assistant State Highway Engineer, Project Development Branch for the Applicant; that the survey of the right of way for the Coos Bay - Roseburg Highway, a portion of which is represented on this map, was made under the authority of the applicant as the approximate final location of the right of way of the Camas Valley Camas Mt. Wayside Section, a distance of 1.40 miles; and that this map has been prepared for, in behalf of the approximate final location of the right of way in order that the Department may obtain the benefits of Section 317, Public Law 85-767 (72 Stat. 885-961 approved August 27, 1958.

DEPARTMENT OF TRANSPORTATION

By _____
Steven Green
Right of Way Manager

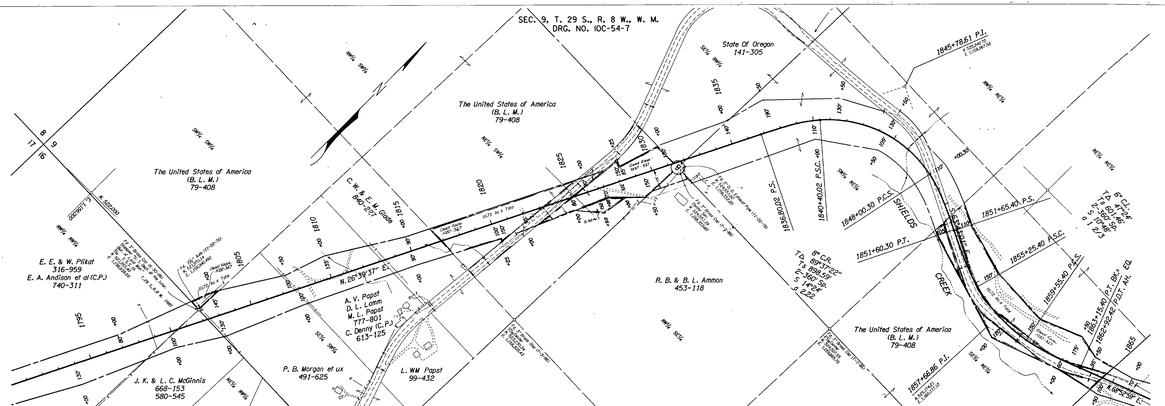

FILED

JUL 8 1993

COUNTY SURVEYOR
DOUGLAS COUNTY, ORE.

NO MONUMENTS SET

CAMAS VALLEY - CAMAS MT. WAYSIDE SEC.

COOS BAY - ROSEBURG HIGHWAY

DOUGLAS COUNTY

B.L.M. FILING

SCALE: 1" = 200'

DRG. NO. 10C-54-7

CAMAS VALLEY - CAMAS MT. WAYSIDE SEC. COOS BAY - ROSEBURG HIGHWAY DRG. NO. 10C-54-1

Q-2