OREGON DEPARTMENT OF TRANSPORTATION

Located Line

I-5: EXIT 124 SIGNAL UPGRADES & BELLOWS ST. REALIGN. SECTION

PACIFIC & NORTH UMPQUA HIGHWAYS

DOUGLAS COUNTY

DRAFTED BY MARSHALL WAGSTAFF, September 2018

COORDINATES & BASIS OF BEARINGS:This drawing utilizes the Oregon Coordinate Reference System, Cottage Grove - Canyonville Zone, Transverse Mercator projection which is relative to the North American Datum of 1983 (2011) Oregon Statewide Lambert (epoch 2002), with respect to the local latitude and ground elevation. These coordinates define true ground distances.

FIELD NOTES: This drawing shows the results of an Oregon Department Of Transportation (ODOT) survey. The field survey is recorded in Number 4715, are available from ODOT files in Salem, Oregon.

DRAWING 118-9-22

PROJECT NO. 9369

ACCESS CONTROL LINE

S_K20694_rw_wrk_01 : 8 Maps
11/27/2018
8:15:44 AM
0 20 40

P.E. = Permanent Easement
T.E. = Temporary Easement
Utilities = Water, Gas, Electric, and Communication Service Lines, Fixtures and Facilities

REVISION HISTORY

DATE	DESCRIPTION
11/27/18	Revised Parcel Ownership, Added Parcel 8 Remarks Area on File 2002

ACTIVE DRAWING
PLEASE USE CAUTION WHEN PLACING OR ACCEPTING RIGHT OF WAY DATA
SUBJECT TO CHANGE

BASIS OF BEARING & COORDINATE SYSTEM ARE DERIVED FROM
CPS POINTS HILL & DLA. SEE COUNTY SURVEY 57, HWY. I5-029
FOR HORIZONTAL CONTROL, RECOVERY & RETRACEMENT SURVEY

UNIT 1

SEC. 1 T.28 S., R.5 W.; T.27 S., R.5 W. W.M.
SEC. 36 T.27 S., R.6 W. W.M.
PROJ. NO. 9369

SEE 88-22-1 & 98-6-16 FOR PRIOR RW

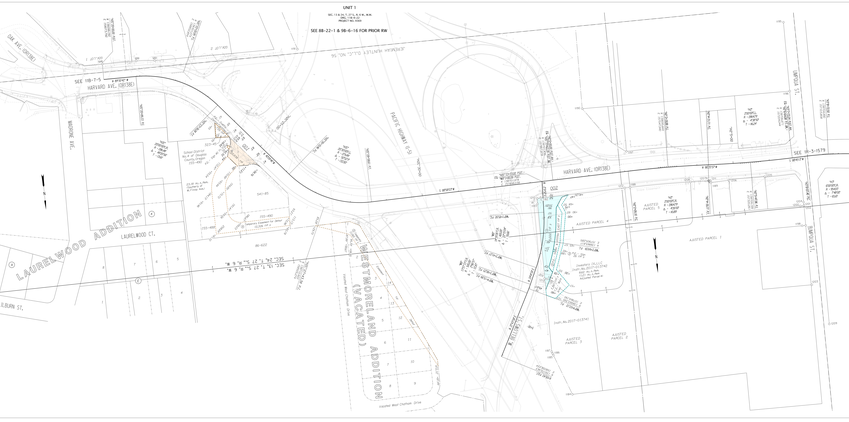
SAN JOSE
BURLINGTON ST. (VACATED)
SEE 118-9-5
HARVARD AVE. (VACATED)
MONROE ST.
HAYES-GRAHAM PL.
LINCOLN
LINCOLN
SEE 98-6-16
SEE 98-6-16
SEE 98-6-16