# DOUGLAS COUNTY HIGHWAY IMPROVEMENT

## PROFILE & ALIGNMENT

OF RELOCATED

HIGHWAY THRU COQUILLE RIVER CANYON

SEC. 36-T.29 S.-R.9 W.- & SEC'S 1 & 2-T.30 S.-R.9 W.-W.M.

Sta. 0+00 to Sta. 108+00

(COQUILLE CANYON SECTION Nº 1)

Datum, Bearings True

Datum, Elevation Assumed

M.B. Germond County Surveyor & Engineer

April 1917

FILED

Date: 7-18-2006 By: JP

This survey consists of:

Map: 8-10

Narrative:

Corner Rpt:

DOUGLAS COUNTY SURVEYOR

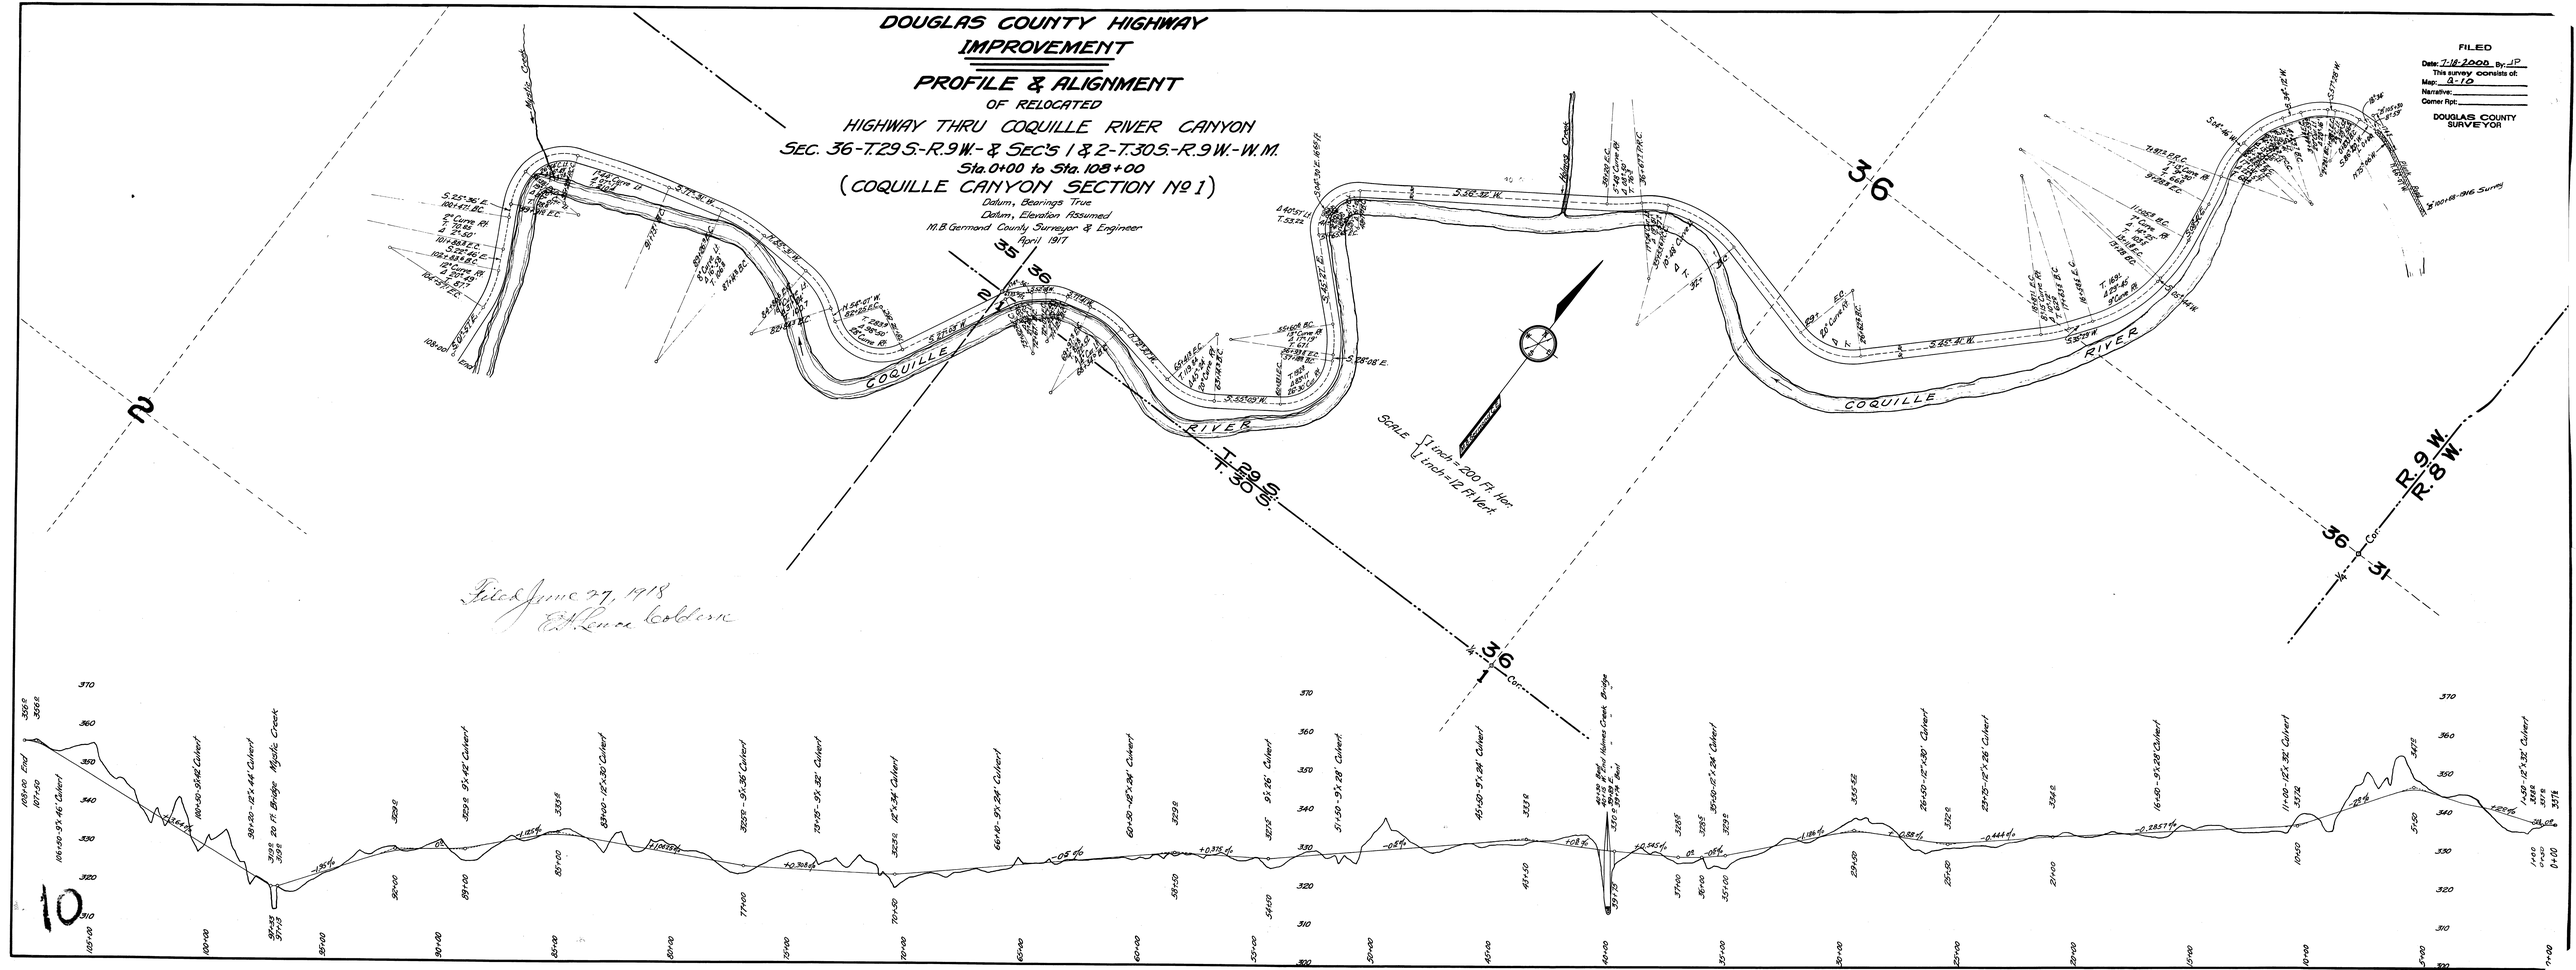


10