FILED 1/11/73

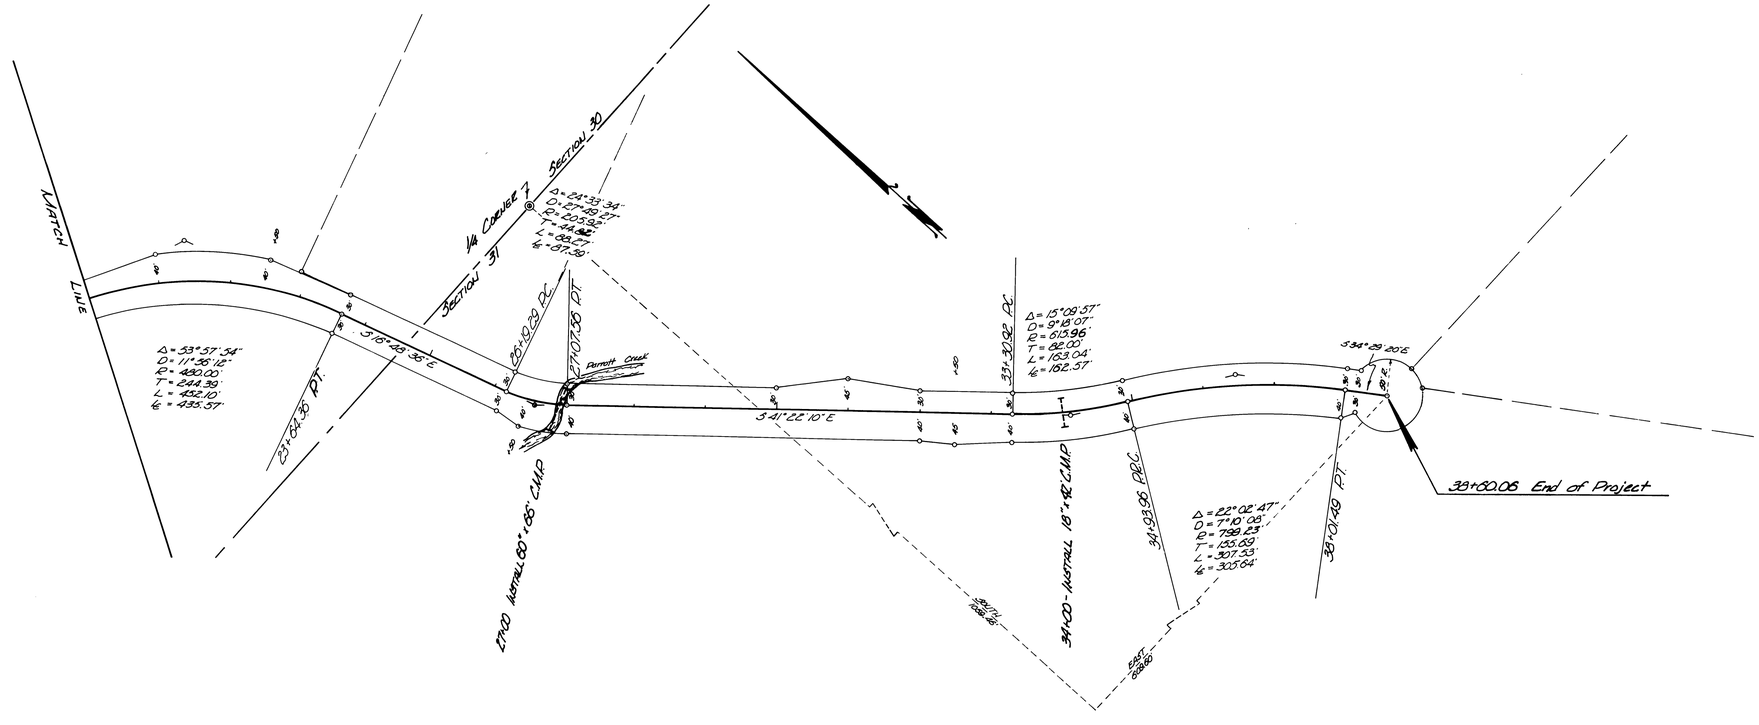

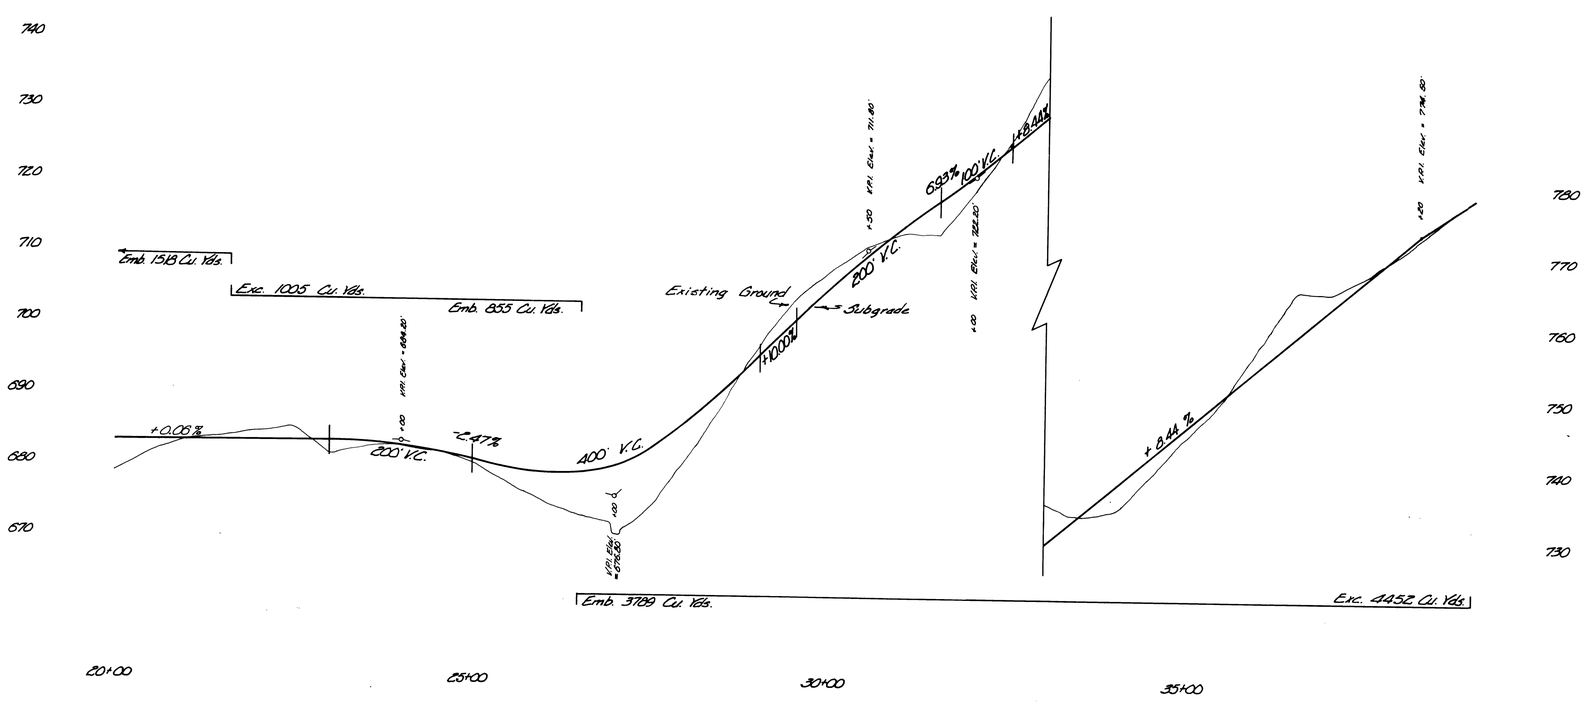

REGISTERED PROFESSIONAL LAND SURVEYOR
Don E. Garrett
OREGON
JULY 14, 1961
DON E. GARRETT
544

PARROTT CREEK RD.
LOCATED IN
SECTION 30 & SECTION 31, T27S, R5W.
FEBRUARY, 1972 SCALE: 1" = 100'
PAGE 2 OF 2

DS-004