FILED 1/11/73

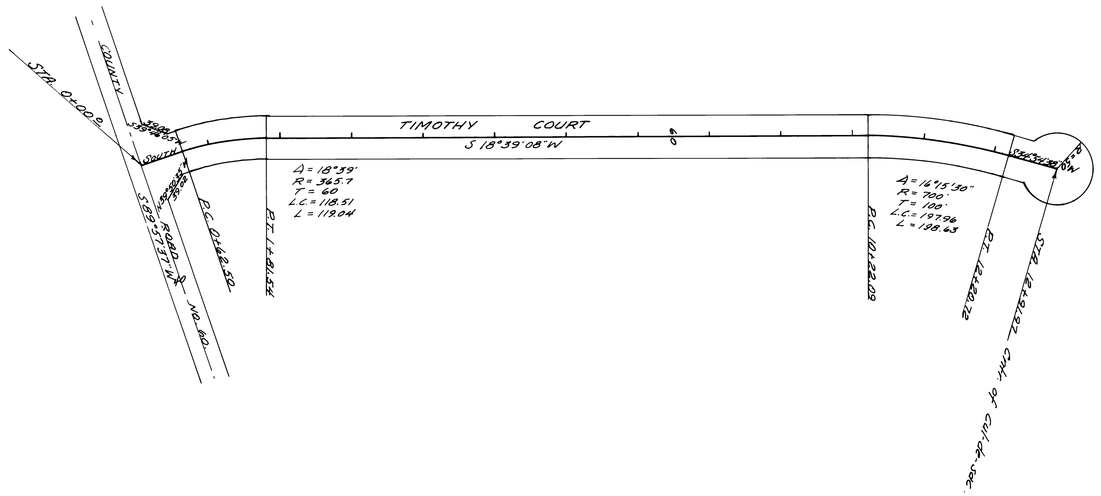

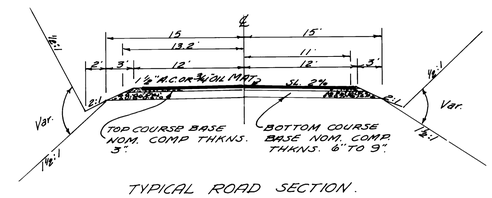

TYPICAL ROAD SECTION.

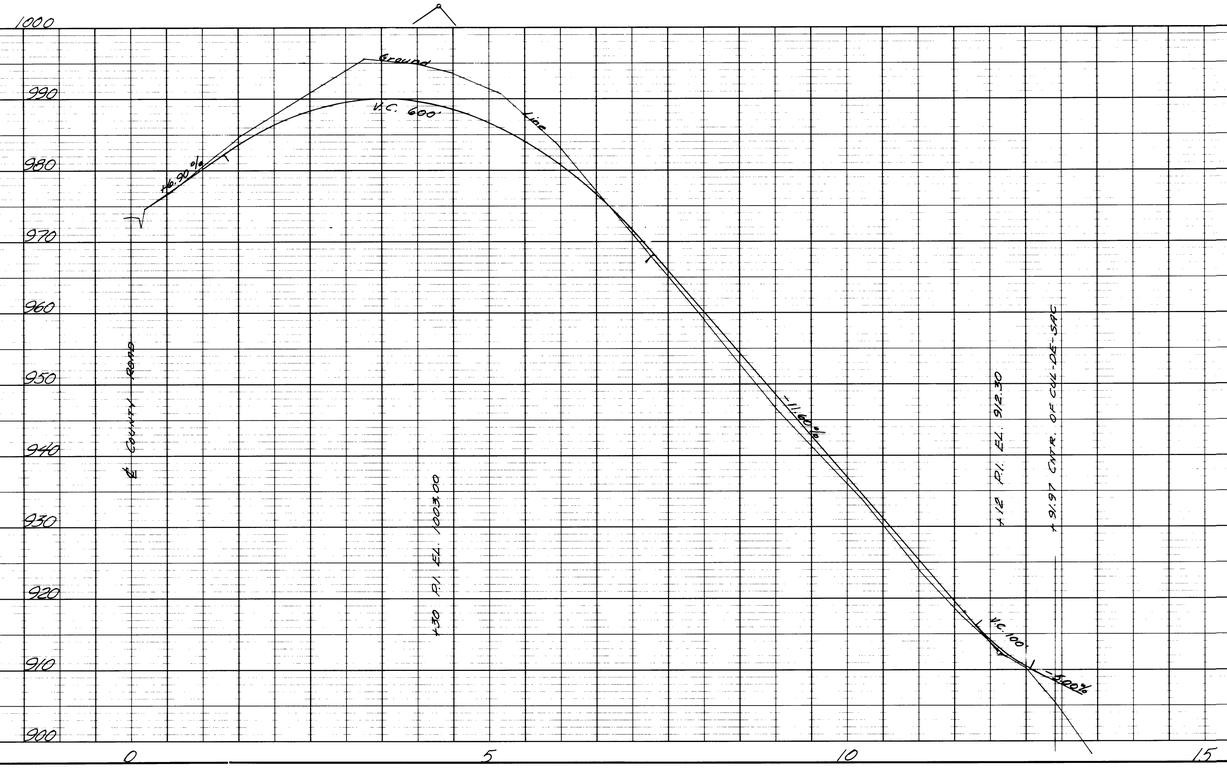

TIMOTHY COURT
AT RED HILL ROAD - COUNTY NO. 60
SEC. 34, T 23 S, R 5 W, W.M.

MAY 1971.
ENGINEER - W.S. BARNES

REGISTERED PROFESSIONAL ENGINEER
2129
OREGON
SEPT. 5, 1941
WILLIAM S. BARNES

W.S. Barnes

NO.	NOTE BOOK	PLAN
	RE: OL WVX. CHECKED	
	KYCHOWSKI CHECKED	
	STOLLEY	
	DONALDSON	

NO.	NOTE BOOK	PROFILE
	2 BENCHES POLYFLORE CHECKED	
	KYCHOWSKI CHECKED	
	STOLLEY	
	DONALDSON	

PLATE 1 PLAN-PROFILE 8 P R STANDARD
EUGENE DIETZGEN CO. CHICAGO-NEW YORK

DS-005