FILED 1/11/73

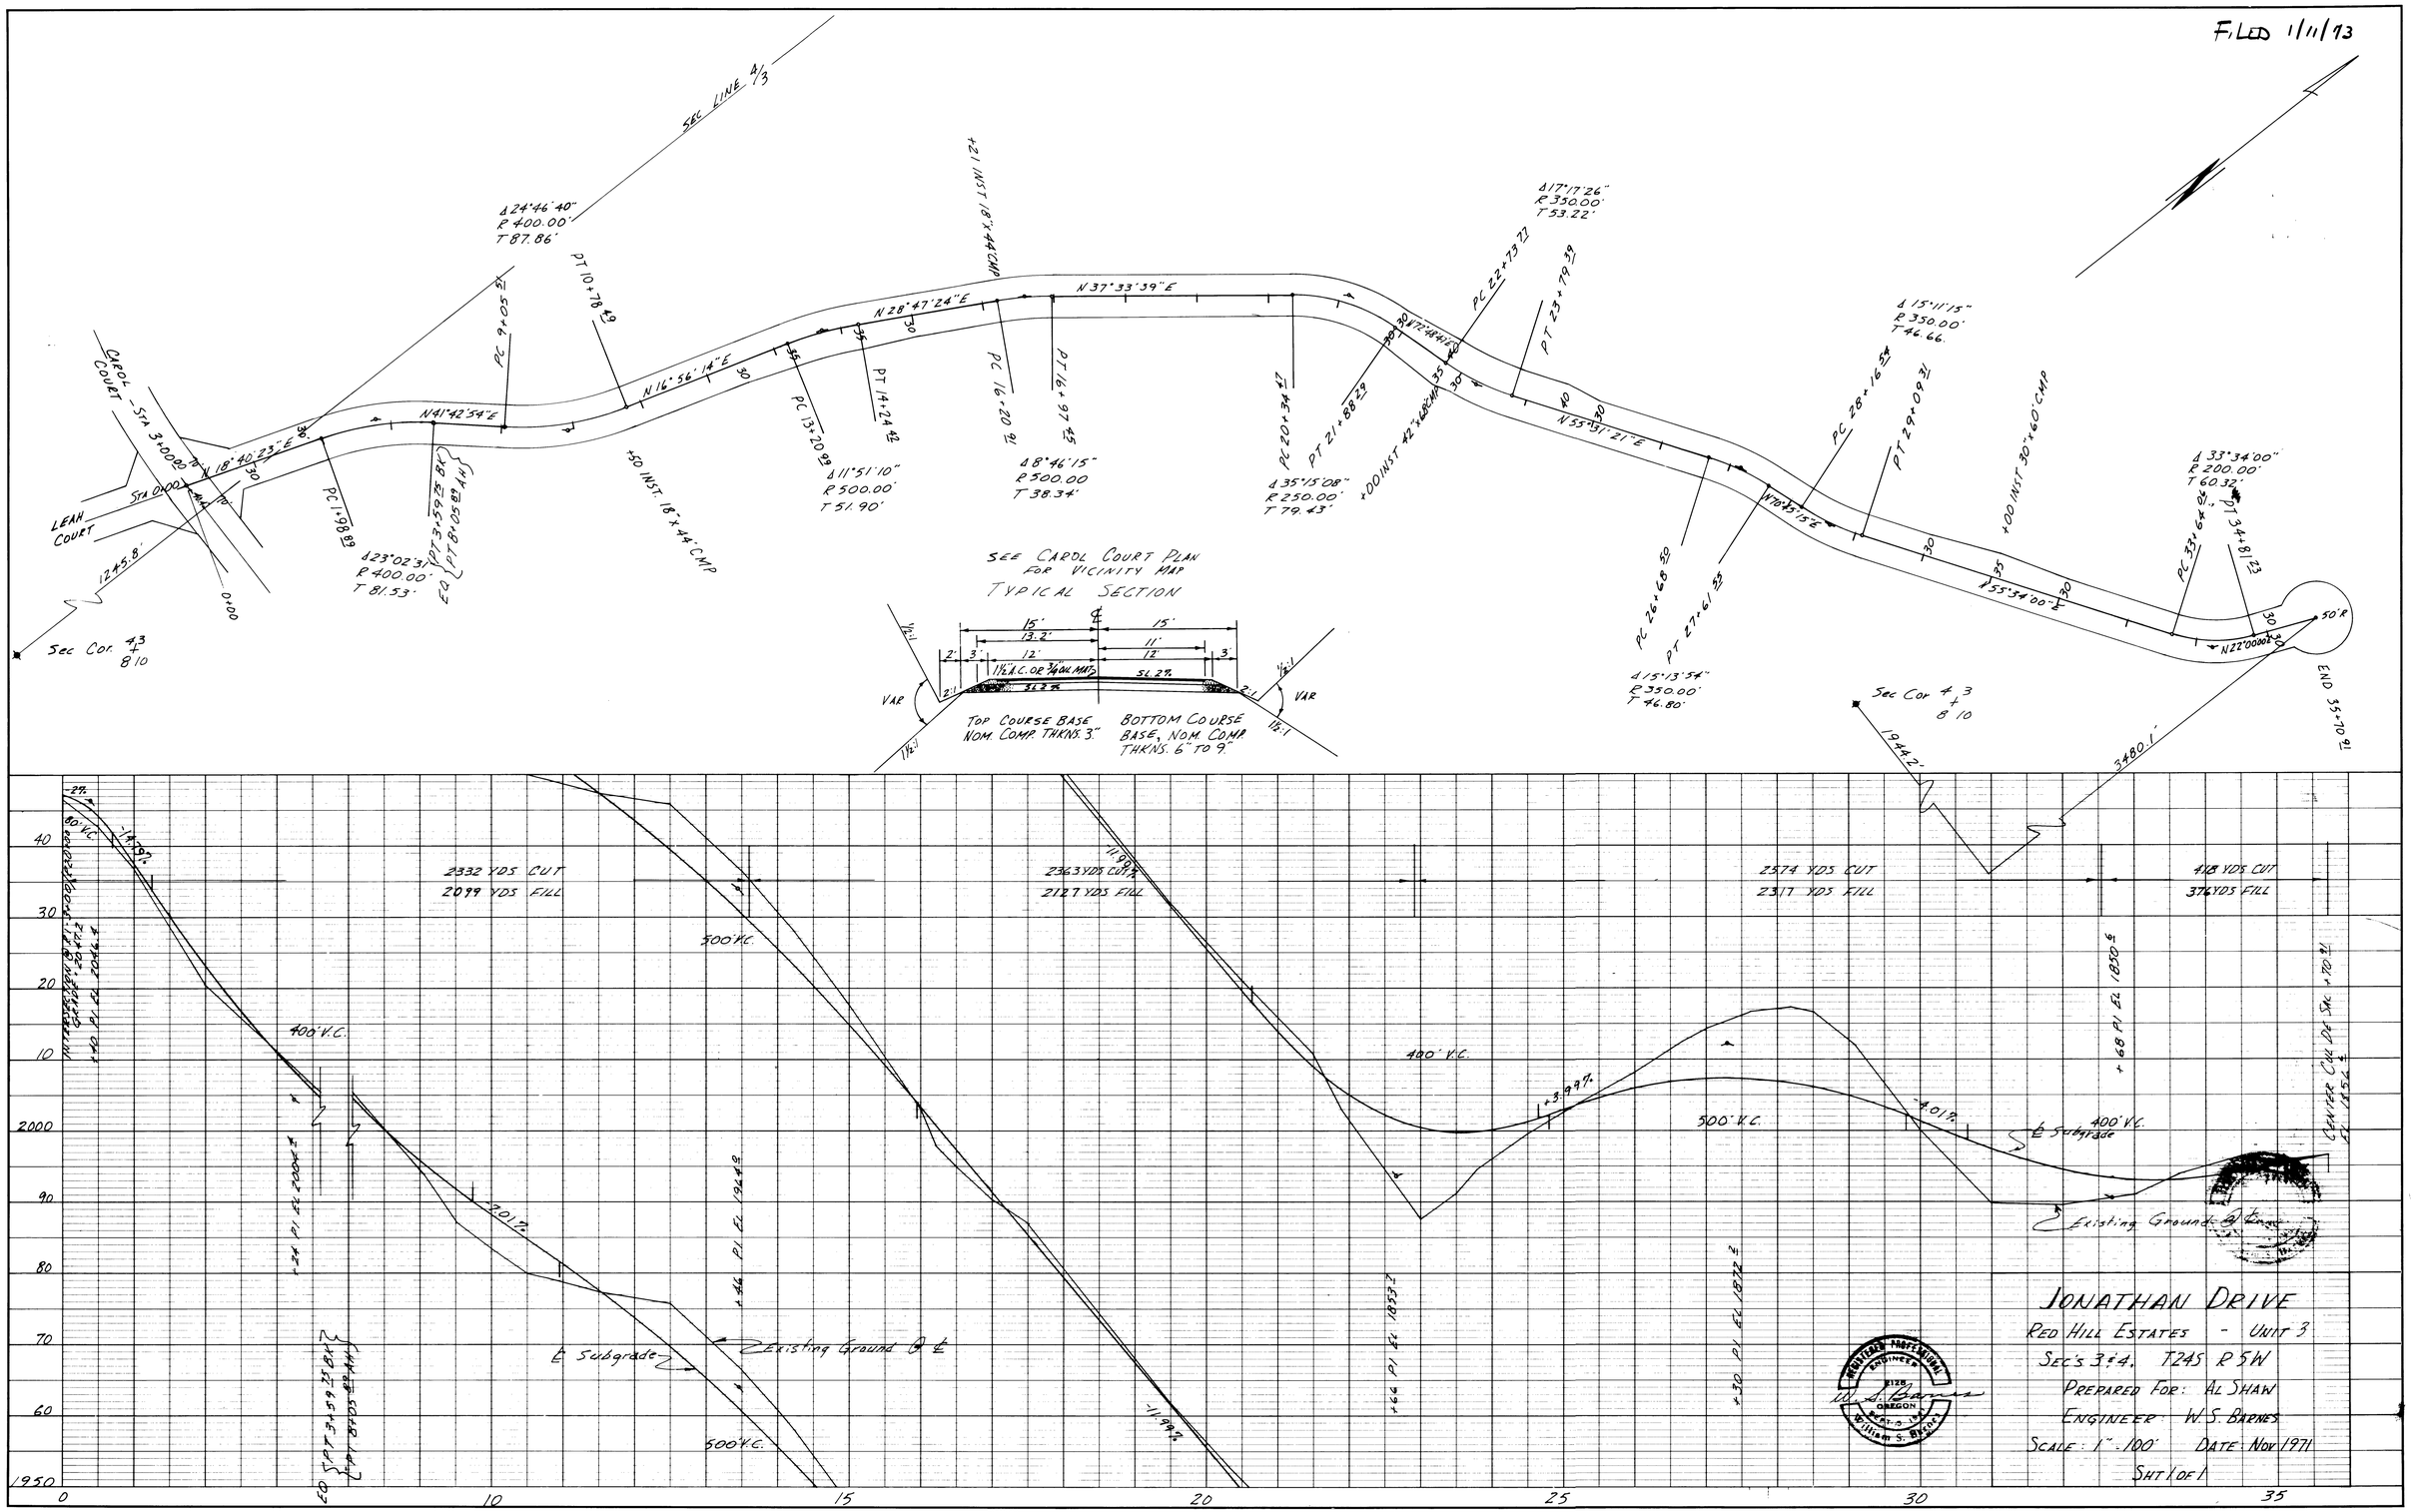

PLAN
NOTE BOOK
No.
SURVEYED
PLOTTED
CHECKED
ALIGNMENT CHECKED
RT. OF WAY CHECKED
BY
DATE

PROFILE
NOTE BOOK
No.
SURVEYED
PLOTTED
GRADES CHECKED
ALIGNMENT CHECKED
STRUCTURE NOTATIONS CHECKED
BY
DATE

PLATE 1 PLAN-PROFILE B P R STANDARD
EUGENE DIETZGEN CO. CHICAGO NEW YORK

DS-020