FILED 1/11/73

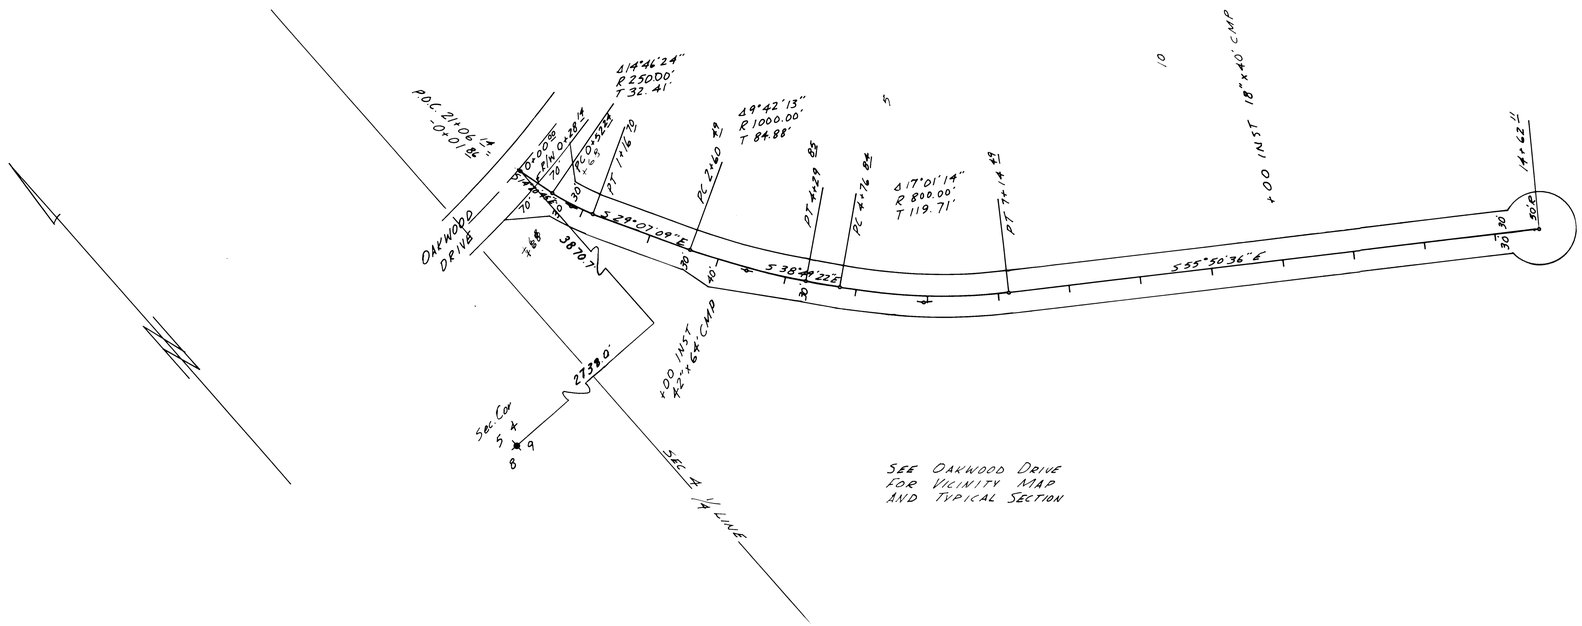

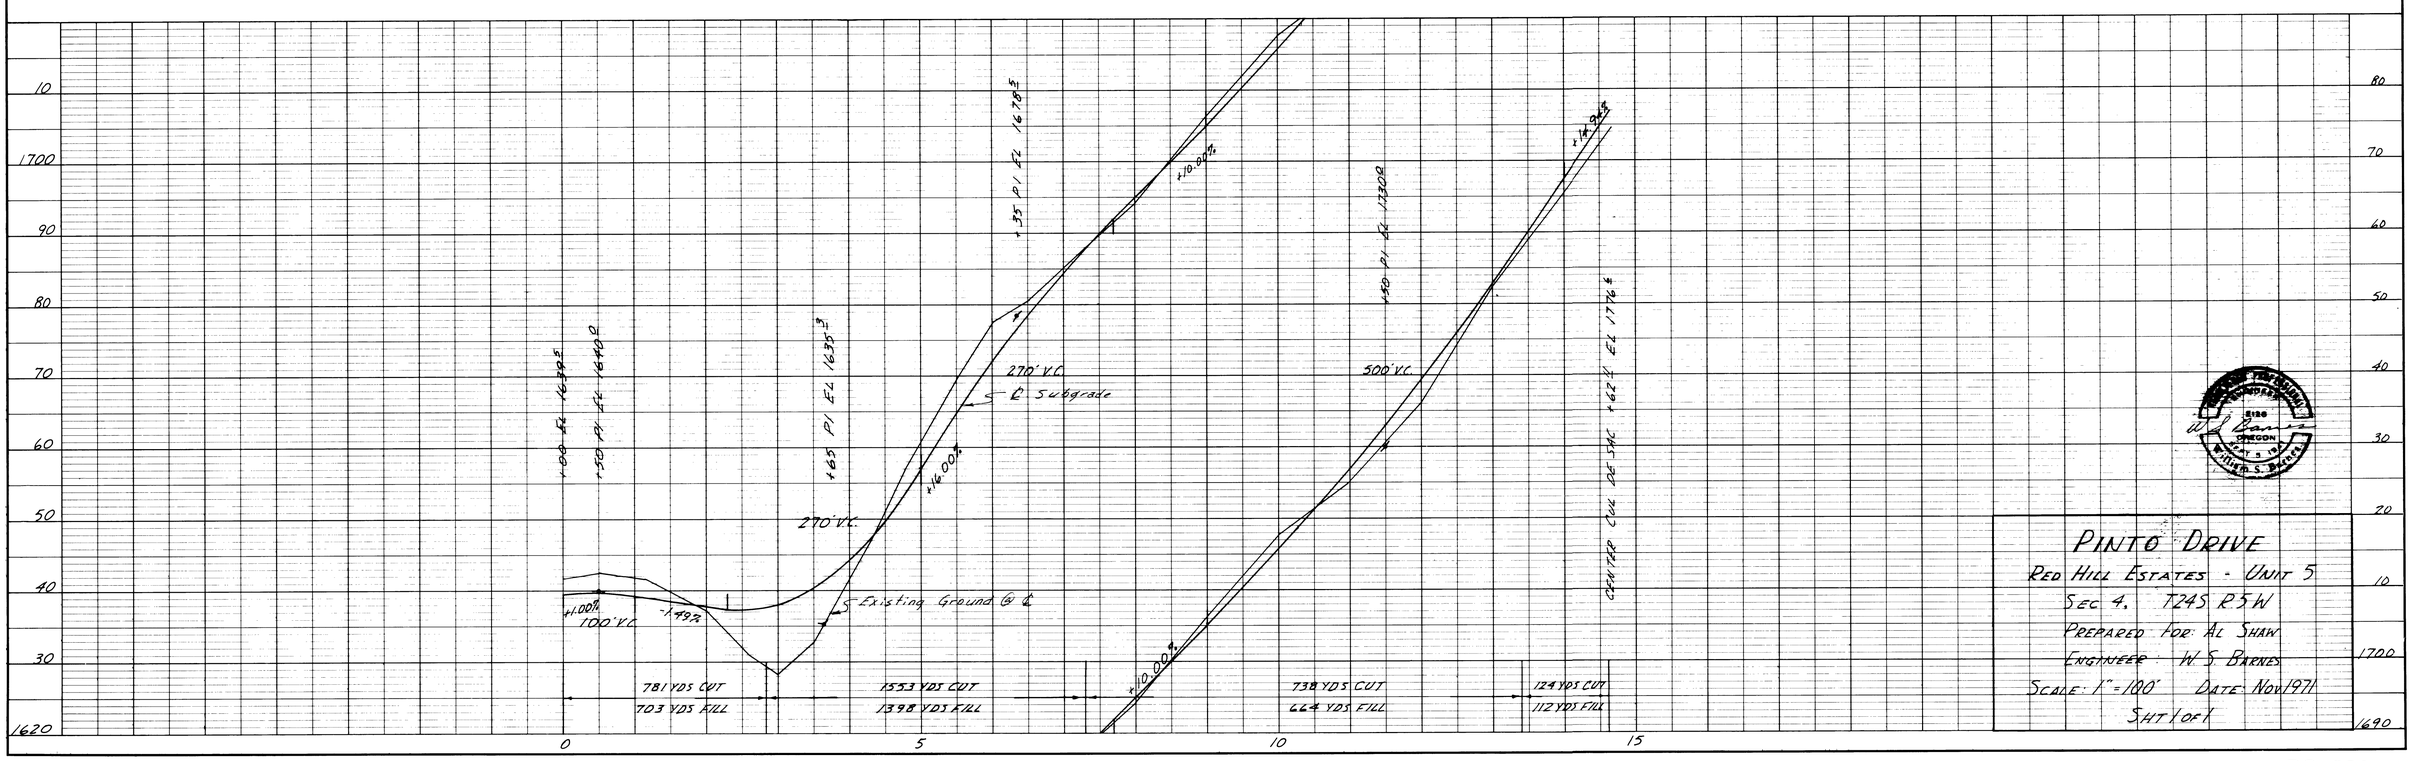

PLAN — SURVEYED, PLOTTED, ALIGNMENT CHECKED, R/W MAP CHECKED — NOTE BOOK No. — BY — DATE

PROFILE — SURVEYED, PLOTTED, GRADES CHECKED, R/W MAP CHECKED — NOTE BOOK No. — BY — DATE

PLATE 1 PLAN-PROFILE B P R STANDARD
EUGENE DIETZGEN CO. CHICAGO · NEW YORK

DS-022