FILED
RECEIVED
MAY 17 1973
COUNTY SURVEYOR
DOUGLAS COUNTY, ORE.

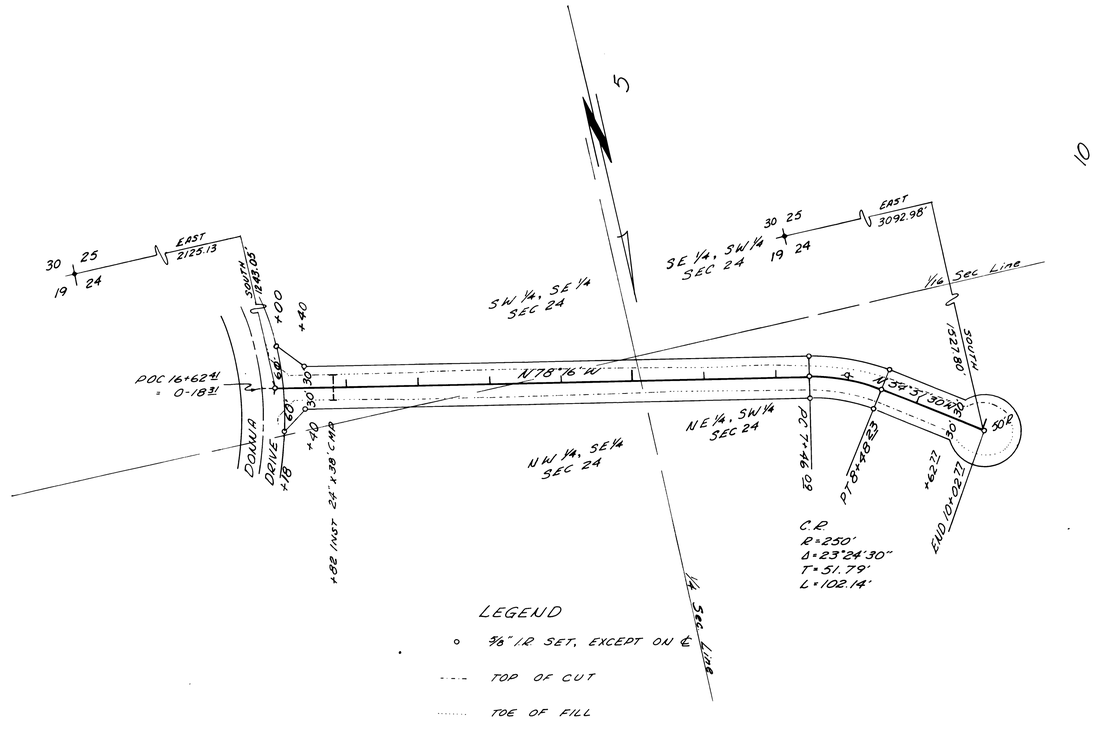

LEGEND

- ○ 5/8" I.R. SET, EXCEPT ON ℄
- - - - TOP OF CUT
- ····· TOE OF FILL

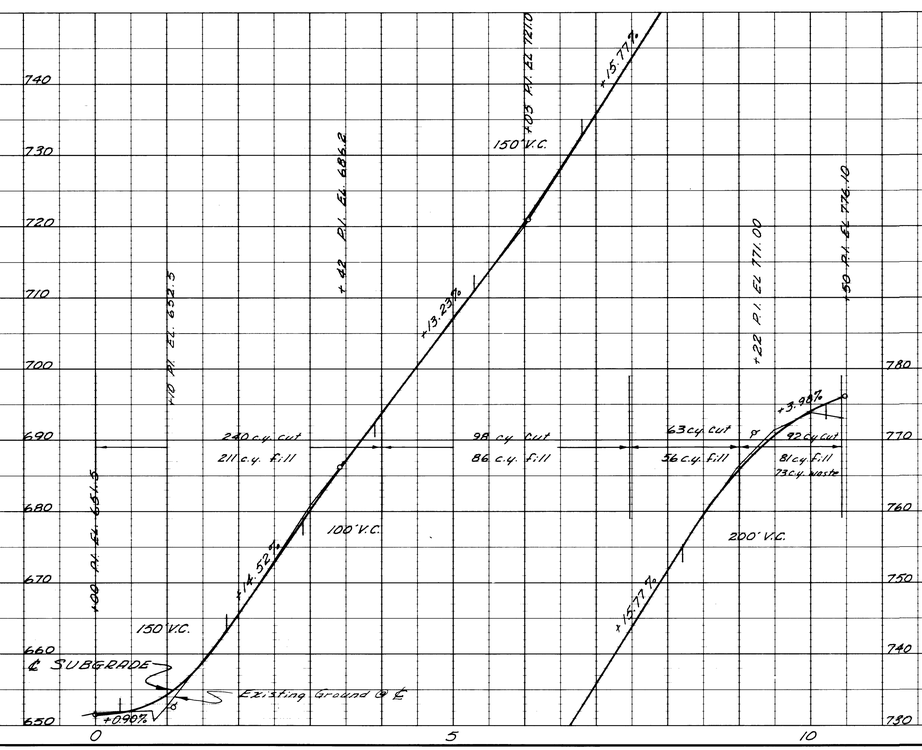

PLAN	SURVEYED	PLOTTED	DRAWN	CHECKED	R/W CHECKED	RE. OF WAY CHECKED	BY	DATE
NOTE BOOK								
No.								

PROFILE	SURVEYED	PLOTTED	DRAWN	CHECKED	R. W.'s NOTED	STRUCTURE NOTATIONS CHECKED	BY	DATE
NOTE BOOK								
No.								

MARK COURT
ROLLING OAKS RANCHOS
SEC 24, T28S, R6W, W.M.
PREPARED FOR: WARREN DICK
W. S. BARNES ENGINEERING SERV.
SCALE: 1"=100' HOR. 1"=10' VERT.
DATE: APRIL 1973 SHT 3 OF 4

PLATE 1 PLAN-PROFILE B P R STANDARD
EUGENE DIETZGEN CO. CHICAGO · NEW YORK

DS-041