FILED
RECEIVED
MAY 17 1973
COUNTY SURVEYOR
DOUGLAS COUNTY, ORE.

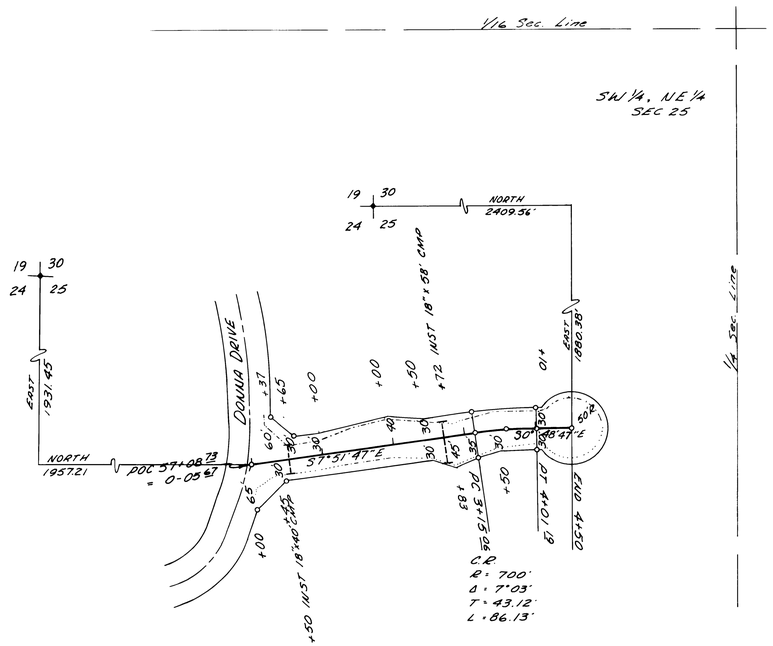


LINNELL COURT

LEGEND

- ○ 5/8" I.R. SET, EXCEPT ON ℄
- - - - TOP OF CUT
- ..... TOE OF FILL

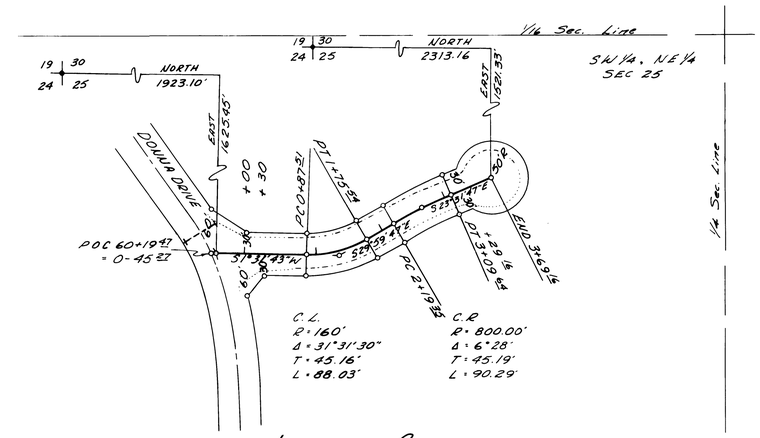


JERRIE COURT

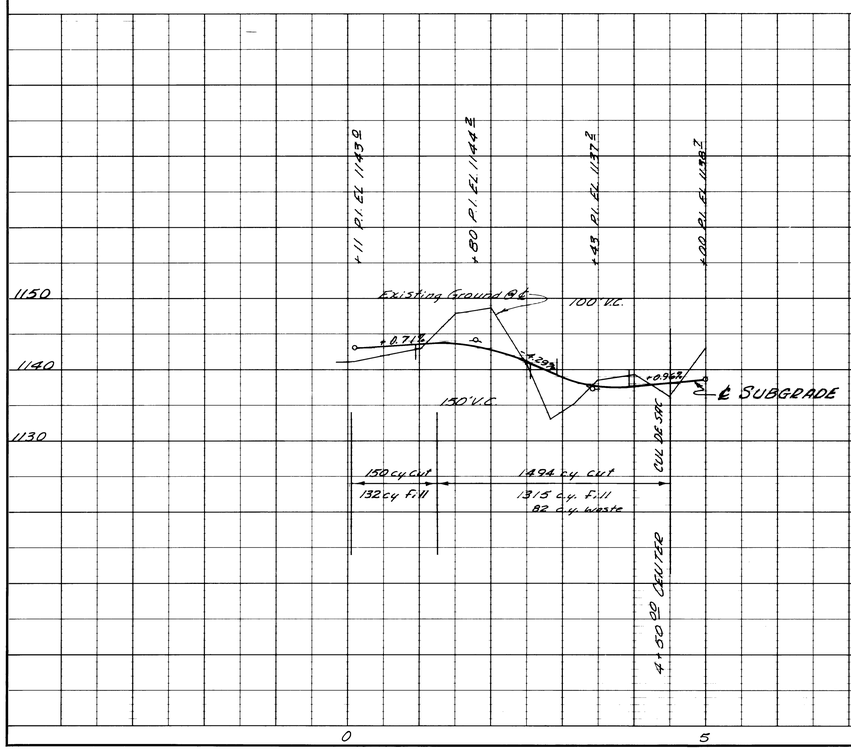


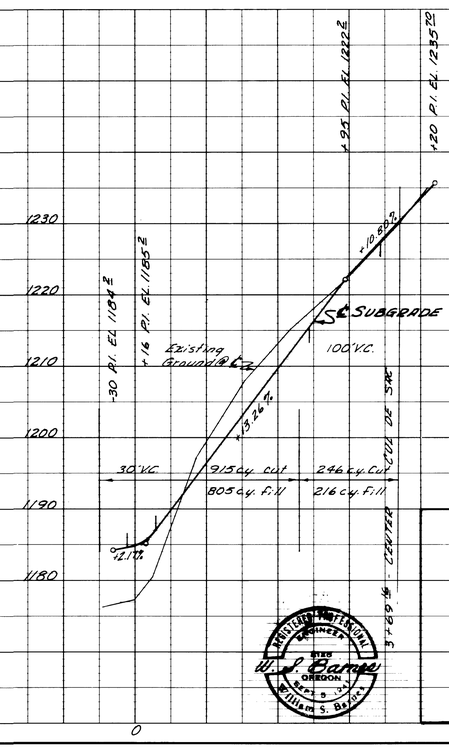


LINNELL & JERRIE COURTS
ROLLING OAKS RANCHOS
SECTION 25, T28S, R6W, WM
PREPARED FOR: WARREN DICK
W. S. BARNES ENGINEERS SEPT.
SCALE: 1" = 100' HOR. 1" = 10' VERT.
DATE: APRIL 1973 SHT 4 OF 4

REGISTERED PROFESSIONAL ENGINEER
W. S. Barnes
OREGON
SEPT. 5
William S. Barnes

| PLAN | | | |
|---|---|---|---|
| SURVEYED | | | |
| PLOTTED | | | |
| NOTE BOOK | ALIGNMENT CHECKED | | |
| No. | RT. OF WAY CHECKED | | |
| BY | DATE | | |

| PROFILE | | | |
|---|---|---|---|
| SURVEYED | | | |
| PLOTTED | | | |
| NOTE BOOK | GRADES CHECKED | | |
| No. | B. M.'s NOTED | | |
| | STRUCTURE NOTATIONS CHECKED | | |
| BY | DATE | | |

PLATE 1 PLAN-PROFILE B P R STANDARD
EUGENE DIETZGEN CO. CHICAGO · NEW YORK

DS-042