FILED
RECEIVED
NOV 28 1973.
COUNTY SURVEYOR
DOUGLAS COUNTY, ORE.

PLAN		BY	DATE
	SURVEYED		
	SUPPORTED		
NOTE BOOK	ALIGNMENT CHECKED		
NO.	RT. OF WAY CHECKED		

PROFILE		BY	DATE
	SURVEYED		
	SUPPORTED		
NOTE BOOK	GRADES CHECKED		
	B. Ms. NOTED		
NO.	STRUCTURE NOTES NG OK'KD		

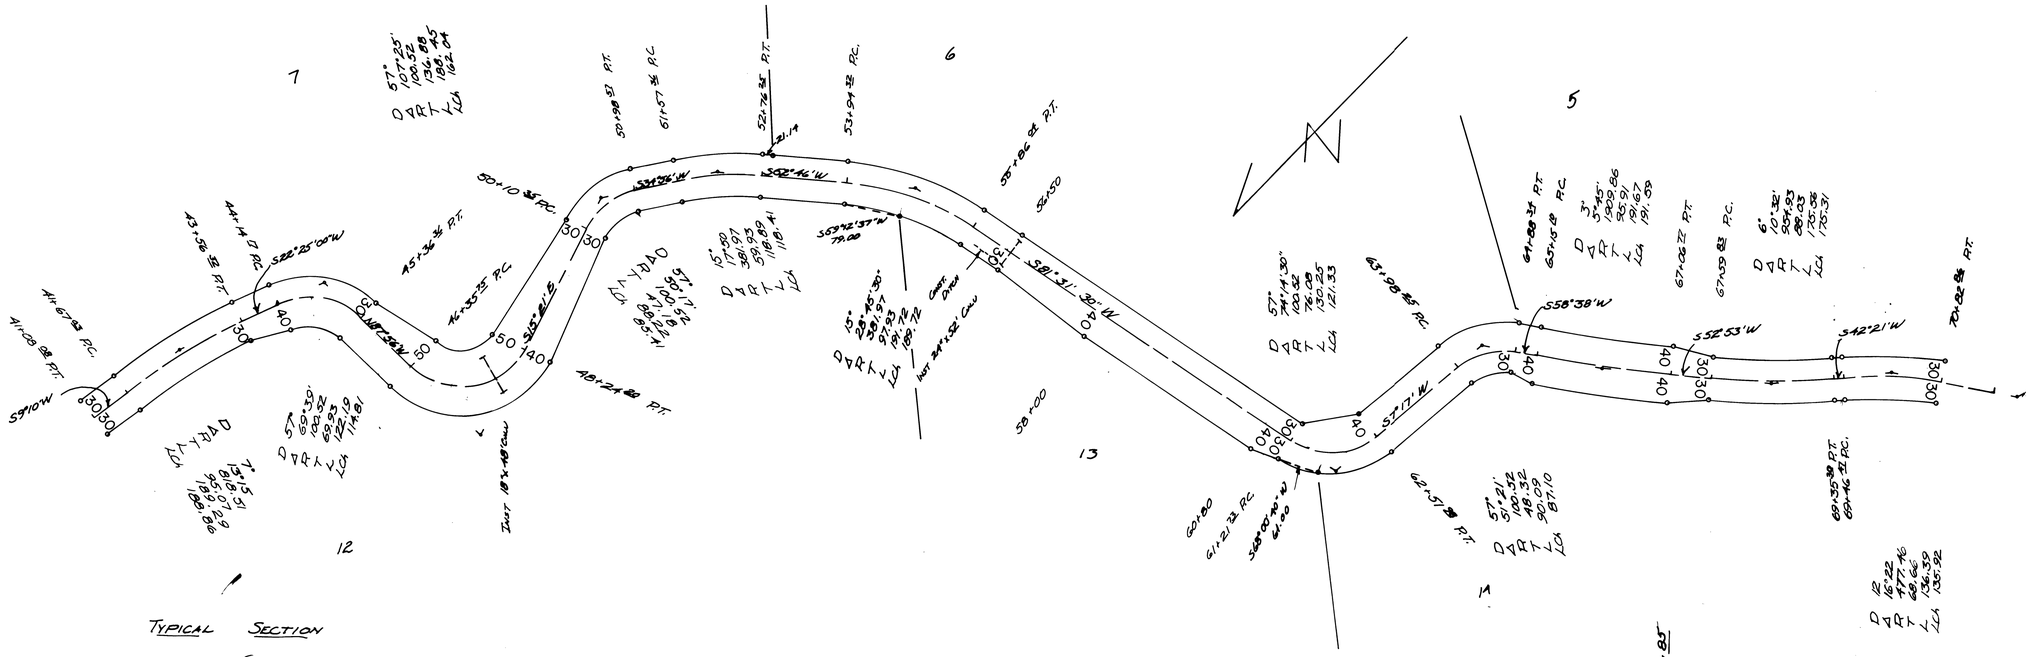

REGISTERED PROFESSIONAL LAND SURVEYOR
OREGON
JULY 12 1966
DONALD A. BENTZ
839

LOWER CREST ROAD
RICE HILL NORTH
DAN WEBB - DEVELOPER
DON BENTZ - DON GARRETT L.S.'s
IN SECTIONS 15, 16 & 21 T23S, R5W, W.M.
AUG 1973 SHEET 2 OF 6

DS-051