FILED
RECEIVED
NOV 28 1973
COUNTY SURVEYOR
DOUGLAS COUNTY, ORE.

PLAN		BY	DATE
NOTE BOOK	SURVEYED		
	DRAWN		
	ALIGNMENT CHECKED		
NO.	RT. OF WAY CHECKED		

PROFILE		BY	DATE
NOTE BOOK	SURVEYED		
	DRAWN		
	GRADES CHECKED		
	B. Ms. NOTED		
NO.	STRUCTURE NOTE NS CH VO.		

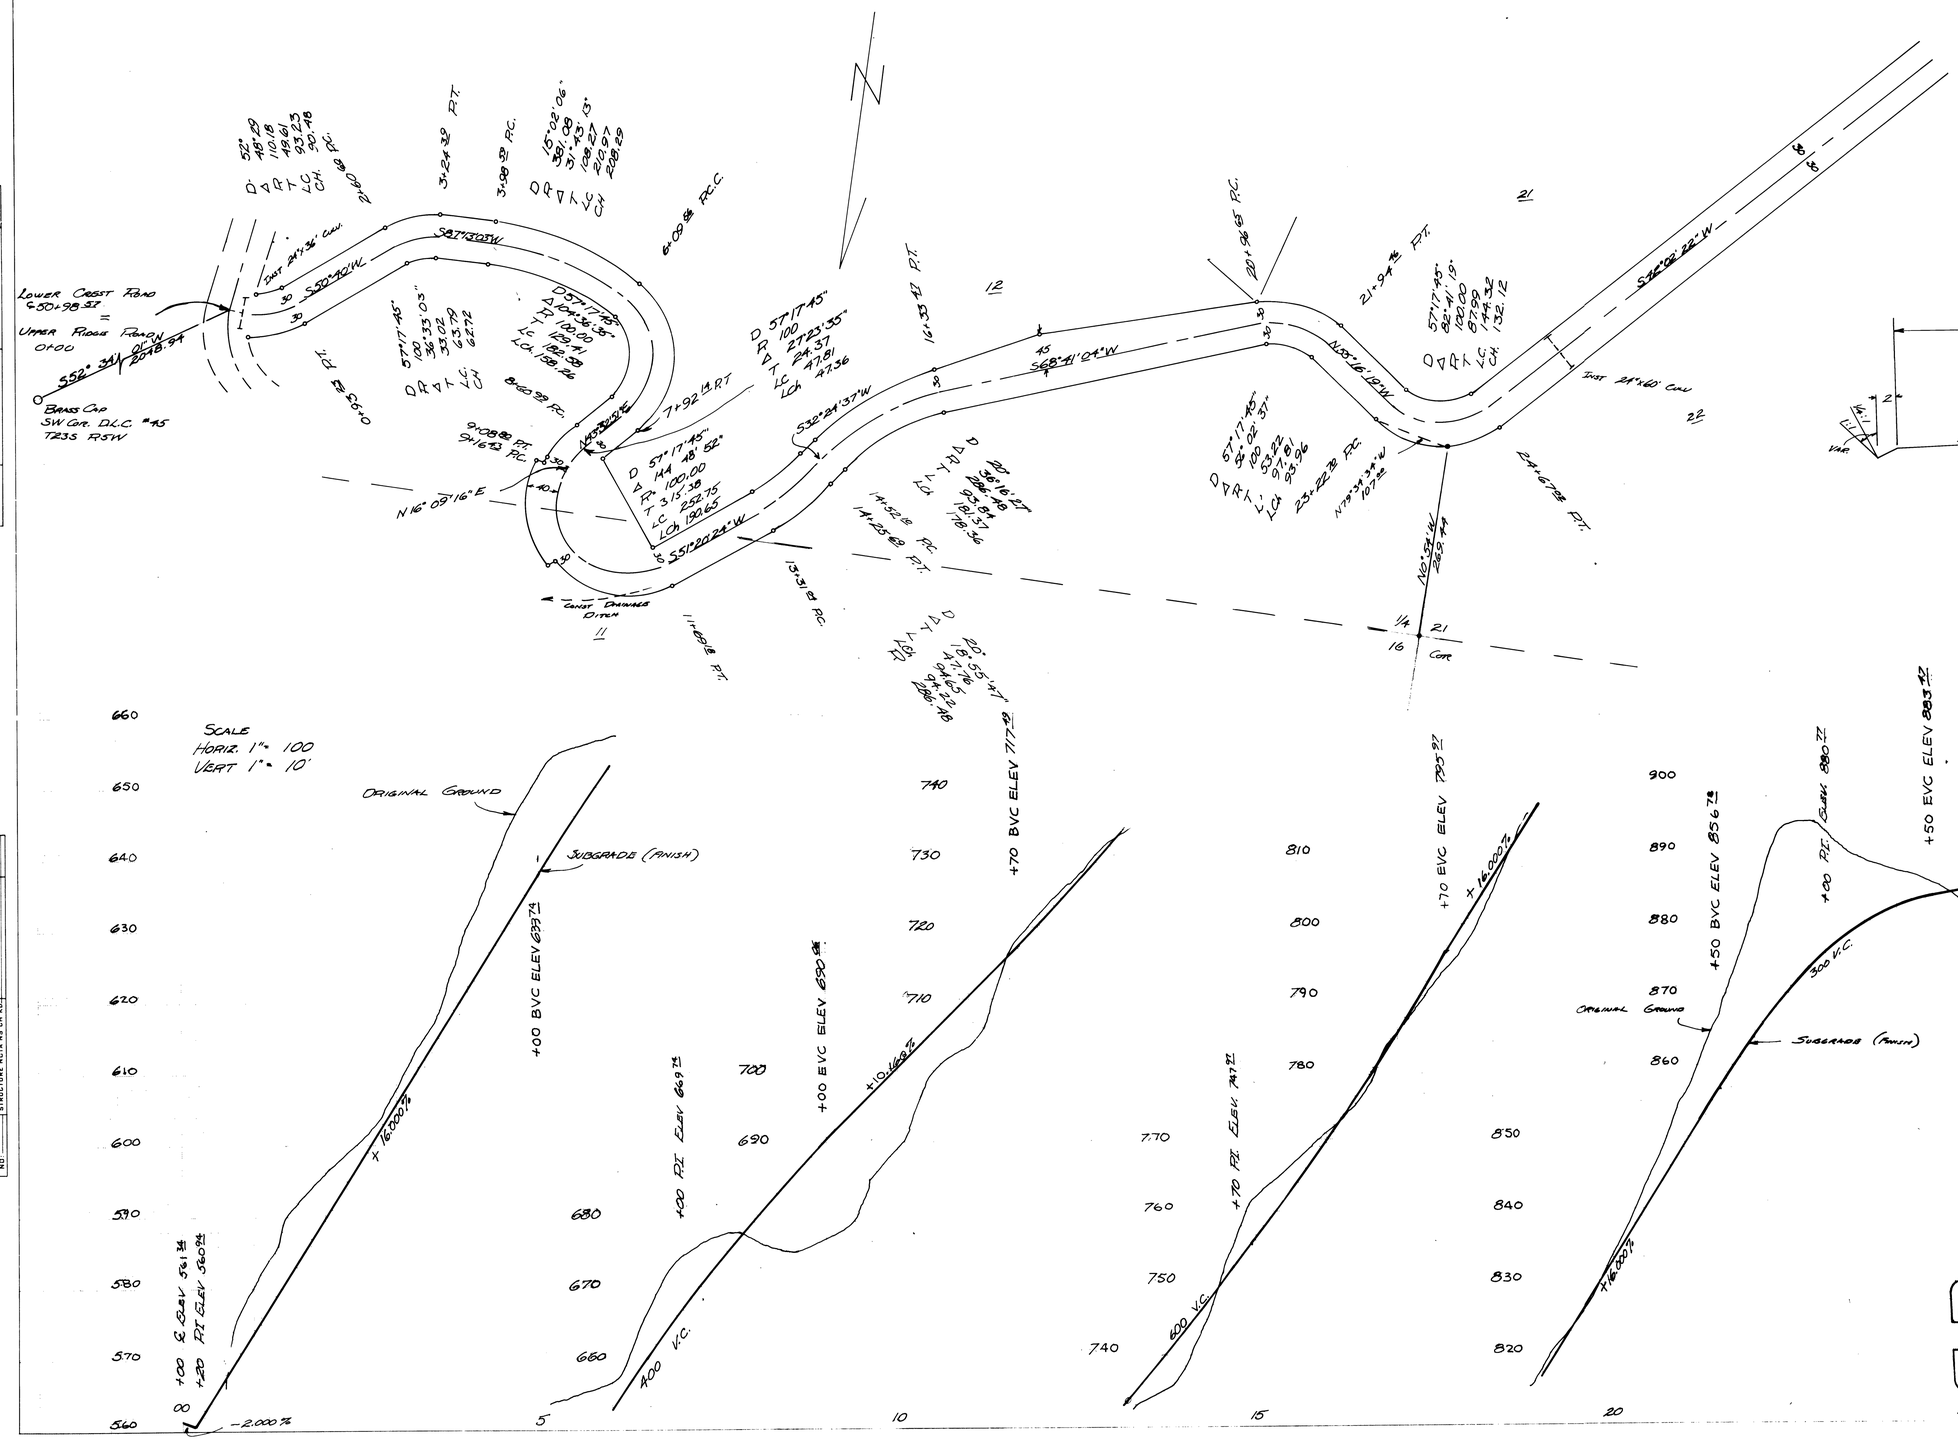

See Revised Sheet
Filed 12/27/74

DS-054