FILED
RECEIVED
FEB 19 1975
COUNTY SURVEYOR
DOUGLAS COUNTY, ORE.

FILED 2/19/75

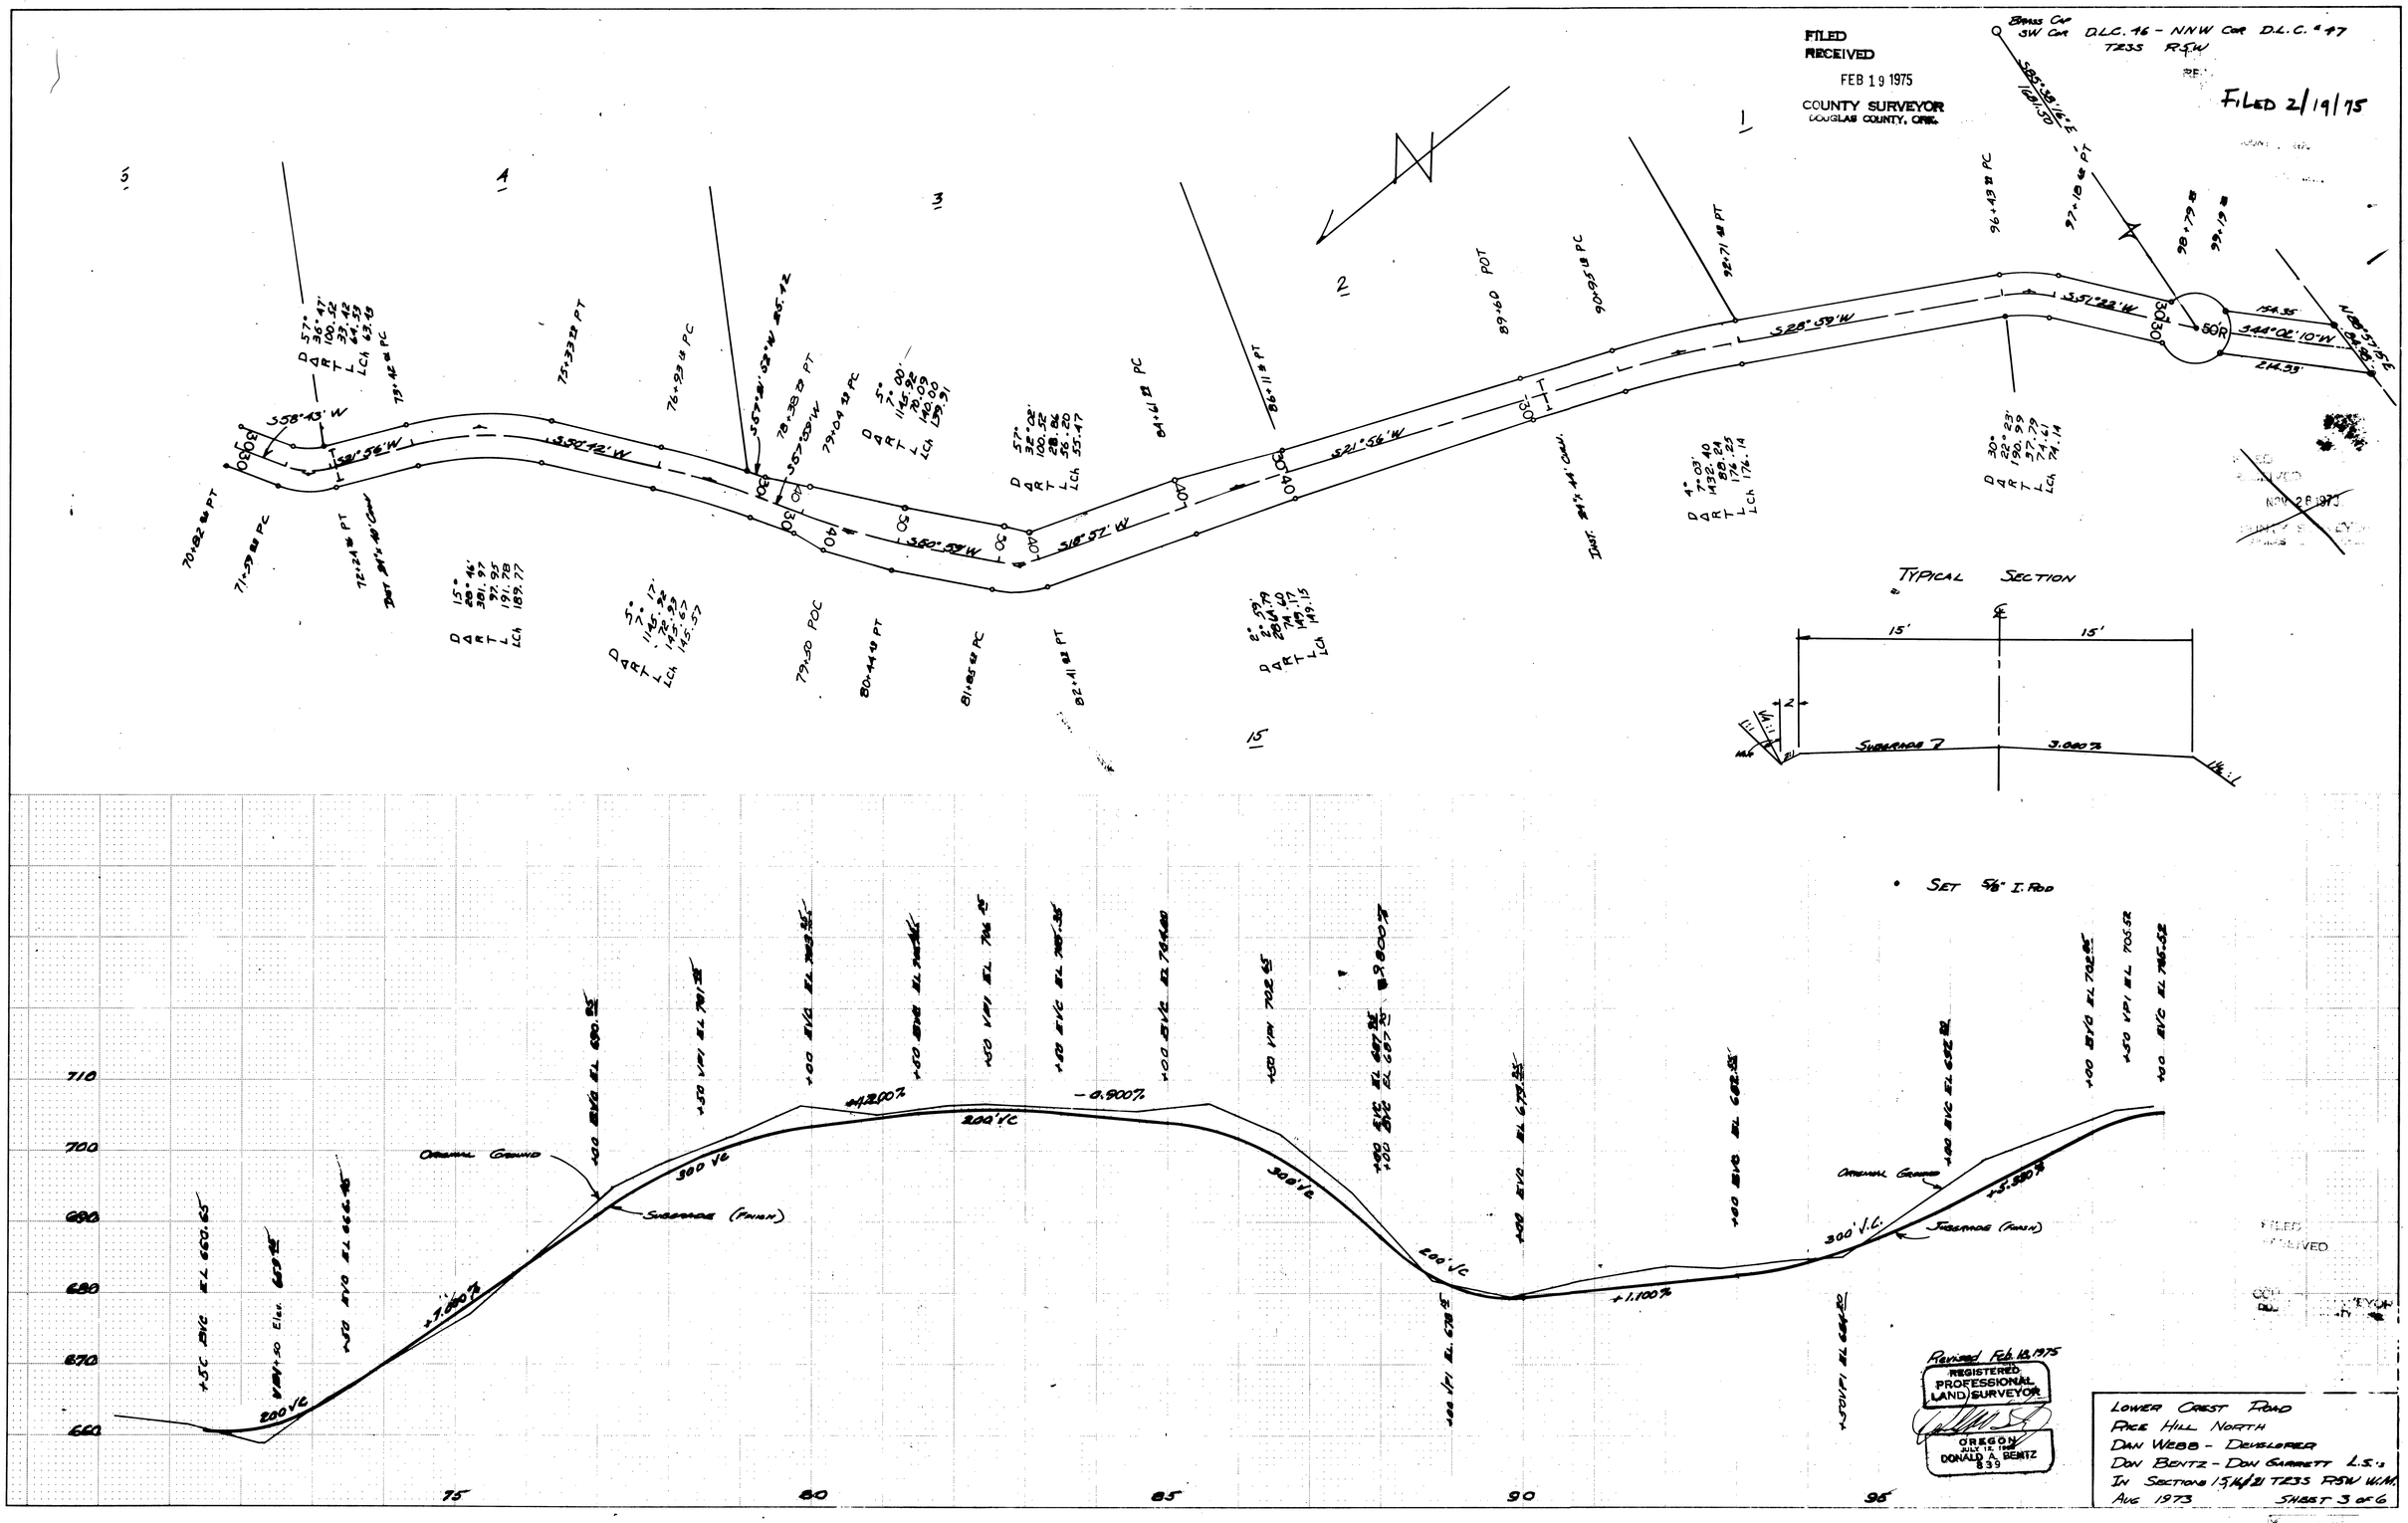

Revised Feb 18, 1975

REGISTERED PROFESSIONAL LAND SURVEYOR
OREGON JULY 12, 1968
DONALD A. BENTZ
839

LOWER CREST ROAD
RICE HILL NORTH
DAN WEBB - DEVELOPER
DON BENTZ - DON GARRETT L.S.'s
IN SECTIONS 15, 16, 21 T23S R5W W.M.
AUG 1973 SHEET 3 OF 6

DS-065