MASONIC CEMETERY

APPROVED SCALE (GLENDALE)

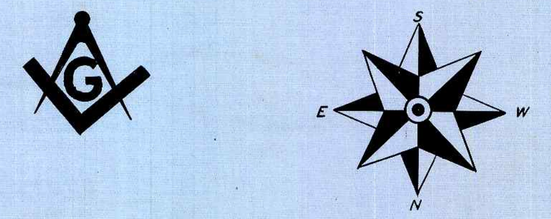

FILED MAR. 1, 1905
RECORDED MAR. 1, 1905 (SGD) Z. N. AGEE, COUNTY CLERK

STATE OF OREGON }SS
COUNTY OF DOUGLAS

I, FRED M. DARBY, COUNTY SURVEYOR OF DOUGLAS COUNTY OREGON, DO HEREBY CERTIFY THAT THIS COPY OF "MASONIC CEMETERY," IS A TRUE AND CORRECT COPY OF THE ORIGINAL PLAT AS FILED IN THE OFFICE OF THE COUNTY CLERK, AND IS MADE IN COMPLIANCE WITH CHAPTER 92 OREGON LAWS SEC. 92-130.

Fred M Darby
COUNTY SURVEYOR

SUBSCRIBED AND SWORN TO BEFORE ME THIS 26th DAY OF March 1958.

Chas Doerner
COUNTY CLERK

STATE OF OREGON }SS
COUNTY OF DOUGLAS

I, CHAS. DOERNER, COUNTY CLERK OF DOUGLAS COUNTY OREGON, DO HEREBY CERTIFY THAT THE FOREGOING COPY OF PLAT HAS BEEN BY ME COMPARED WITH THE ORIGINAL THEREOF, THAT IT IS A TRUE AND CORRECT COPY THEREFROM AND OF THE WHOLE THEREOF AS THE SAME APPEARS ON FILE IN MY OFFICE AND CUSTODY.

WITNESS MY HAND AND OFFICIAL SEAL THIS 26th DAY OF March, 1958.
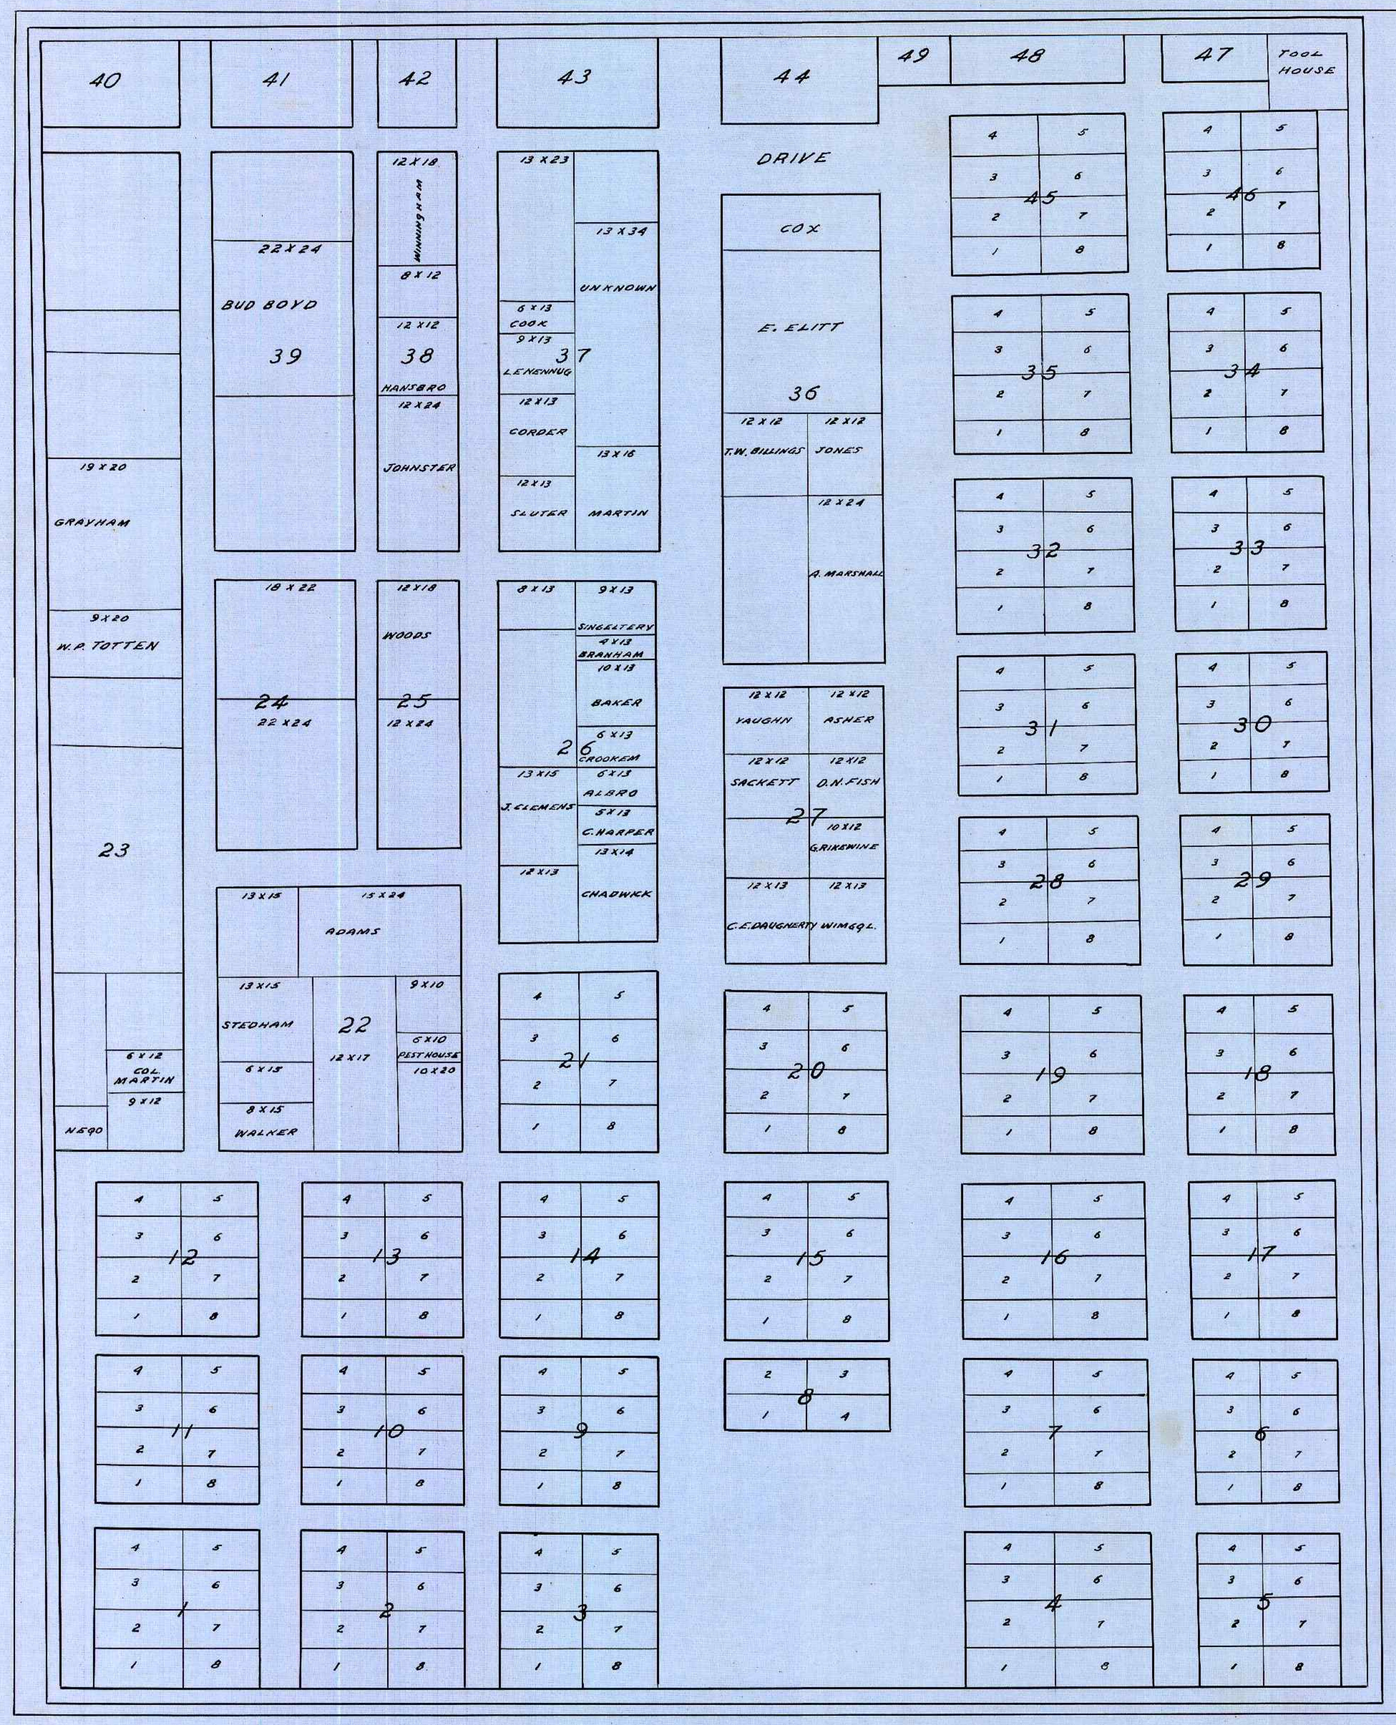
Chas Doerner
COUNTY CLERK