AMENDED PLAT OF ROUND PRAIRIE

1911

SCALE: 1" = 6 CHS.

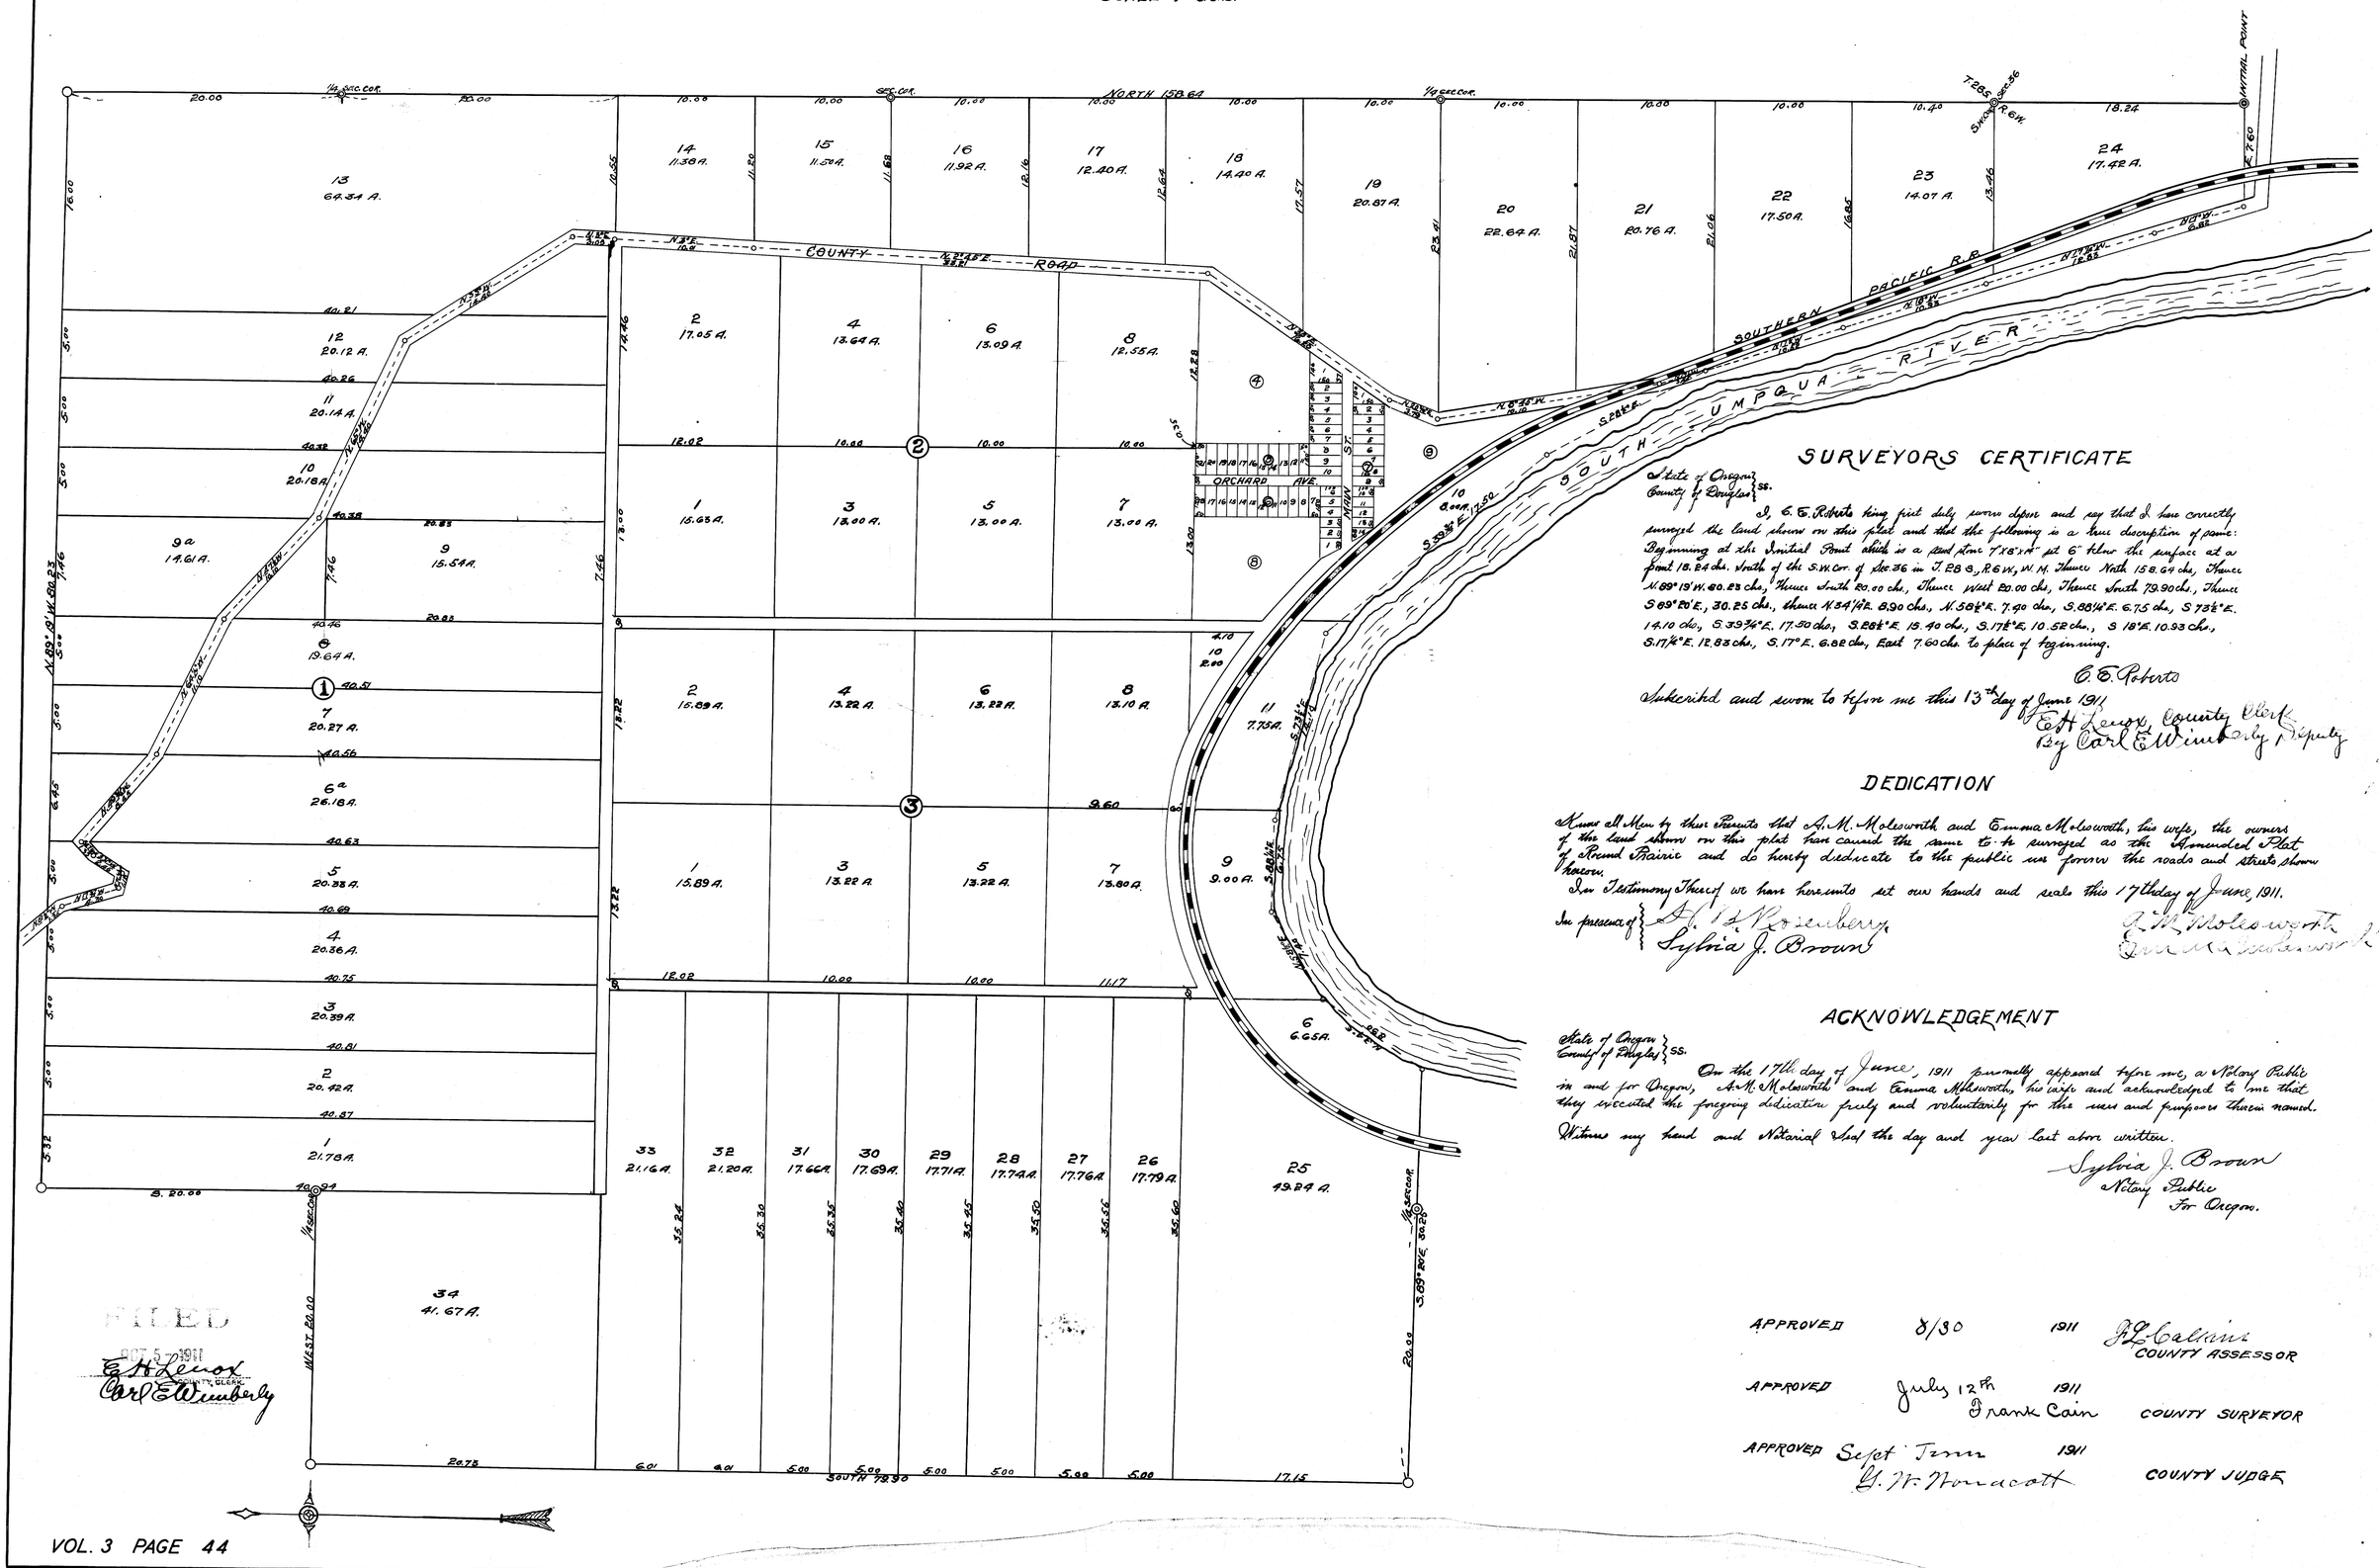

SURVEYORS CERTIFICATE

State of Oregon } ss.
County of Douglas }

I, C. E. Roberts being first duly sworn depose and say that I have correctly surveyed the land shown on this plat and that the following is a true description of same: Beginning at the Initial Point which is a steel stake 7"x8"x4" set 6" below the surface at a point 18.24 chs. South of the S.W. Cor. of Sec. 36 in T. 28 S., R. 6 W., W. M. Thence North 158.64 chs., Thence N. 89° 19' W. 80.23 chs., Thence South 80.00 chs., Thence West 80.00 chs., Thence South 79.90 chs., Thence S. 89° 20' E., 30.25 chs., thence N. 34 1/2° E. 8.90 chs., N. 58 1/2° E. 7.90 chs., S. 88 1/4° E. 6.75 chs., S. 73 1/2° E. 14.10 chs., S. 39 3/4° E. 17.50 chs., S. 28 1/2° E. 15.40 chs., S. 17 1/2° E. 10.52 chs., S. 18° E. 10.93 chs., S. 17 1/2° E. 12.83 chs., S. 17° E. 6.88 chs., East 7.60 chs. to place of beginning.

C. E. Roberts

Subscribed and sworn to before me this 13th day of June 1911

E. H. Lenox, County Clerk
By Carl E. Wimberly, Deputy

DEDICATION

Know all Men by these Presents that A. M. Molesworth and Emma Molesworth, his wife, the owners of the land shown on this plat have caused the same to be surveyed as the Amended Plat of Round Prairie and do hereby dedicate to the public use forever the roads and streets shown hereon.

In Testimony Thereof we have hereunto set our hands and seals this 17th day of June, 1911.

In presence of { A. W. Rosenberg, Sylvia J. Brown

A. M. Molesworth
Emma Molesworth

ACKNOWLEDGEMENT

State of Oregon } ss.
County of Douglas }

On the 17th day of June, 1911 personally appeared before me, a Notary Public in and for Oregon, A. M. Molesworth and Emma Molesworth, his wife and acknowledged to me that they executed the foregoing dedication freely and voluntarily for the uses and purposes therein named.

Witness my hand and Notarial Seal the day and year last above written.

Sylvia J. Brown
Notary Public
For Oregon.

APPROVED 8/30 1911 P. L. Calkins COUNTY ASSESSOR

APPROVED July 12th 1911 Frank Cain COUNTY SURVEYOR

APPROVED Sept. Term 1911 G. W. Norcott COUNTY JUDGE

FILED
OCT 5 1911
E. H. Lenox
COUNTY CLERK
Carl E. Wimberly